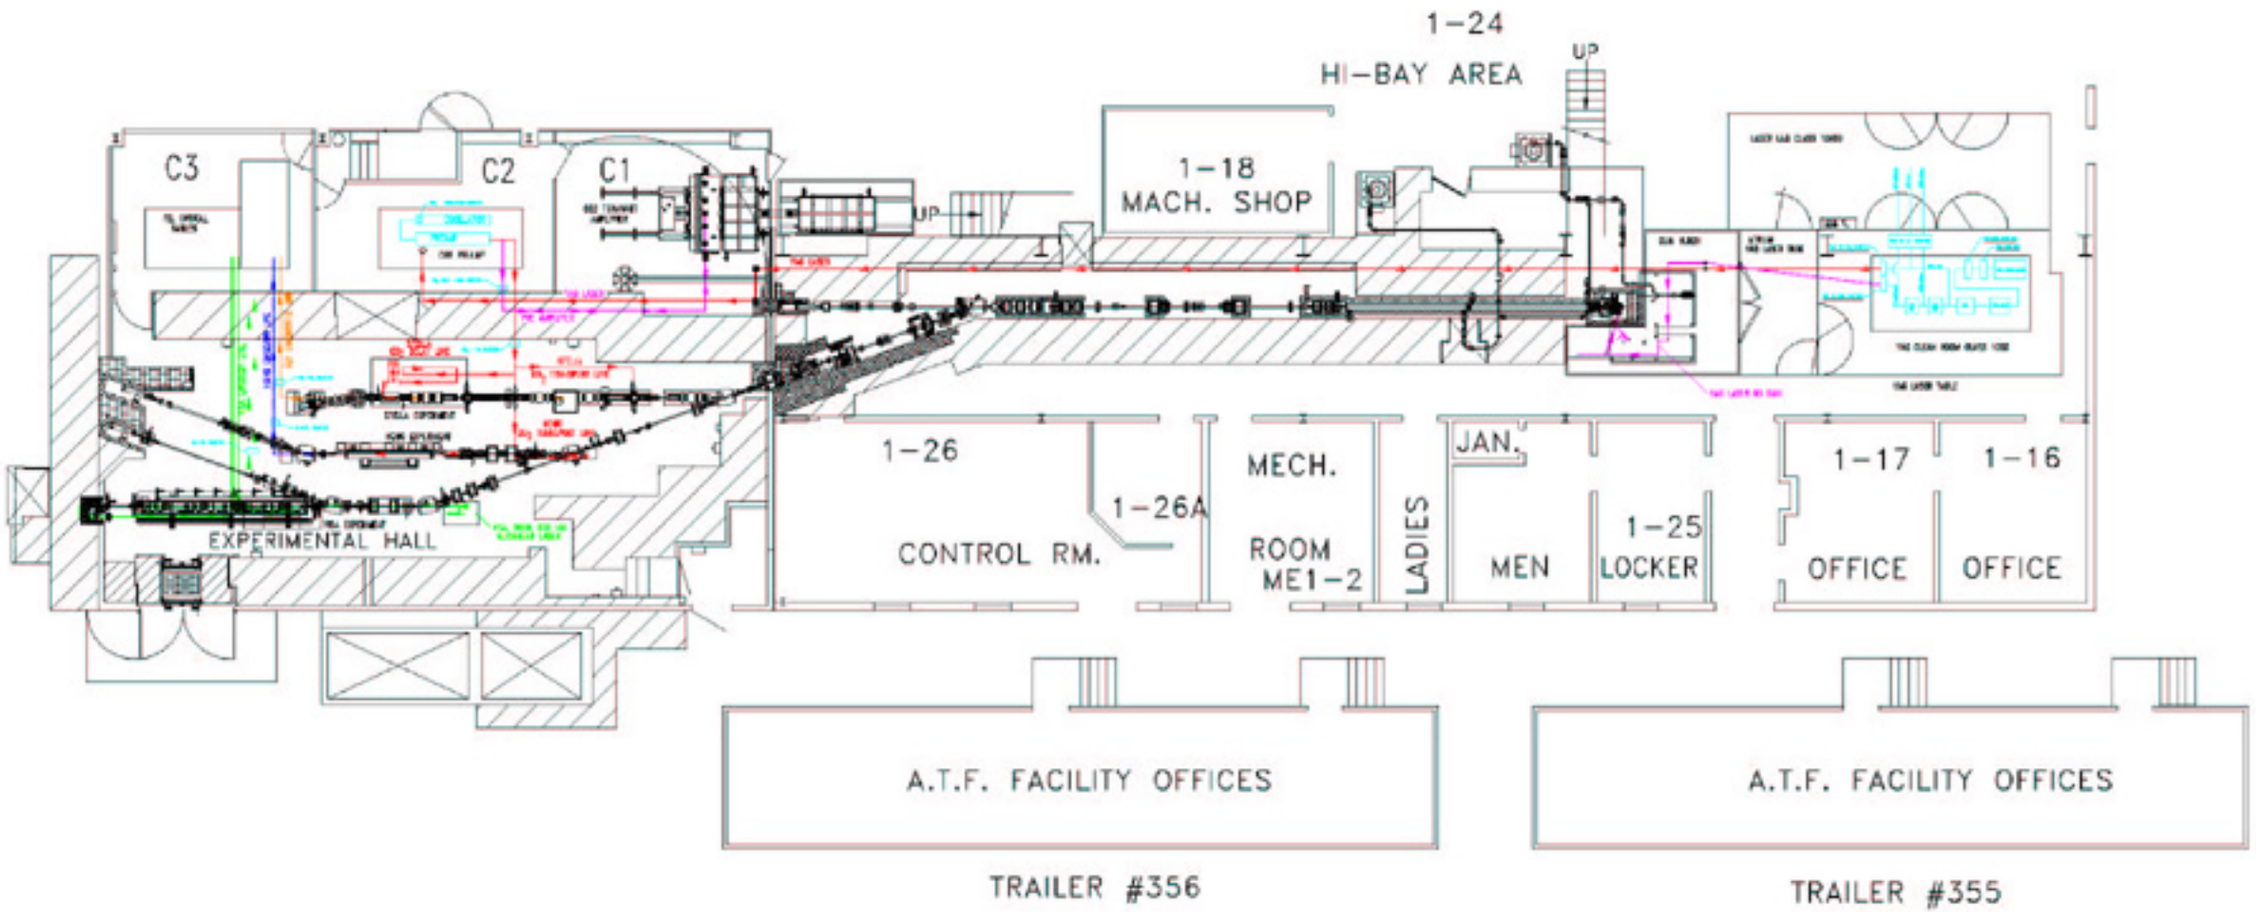
1-24
HI-BAY AREA
UP
C3
C2
C1
UP
1-18
MACH. SHOP
1-26
1-26A
CONTROL RM.
MECH.
ROOM
ME1-2
LADIES
JAN.
MEN
1-25
LOCKER
1-17
OFFICE
1-16
OFFICE
EXPERIMENTAL HALL
A.T.F. FACILITY OFFICES
A.T.F. FACILITY OFFICES
TRAILER #356
TRAILER #355