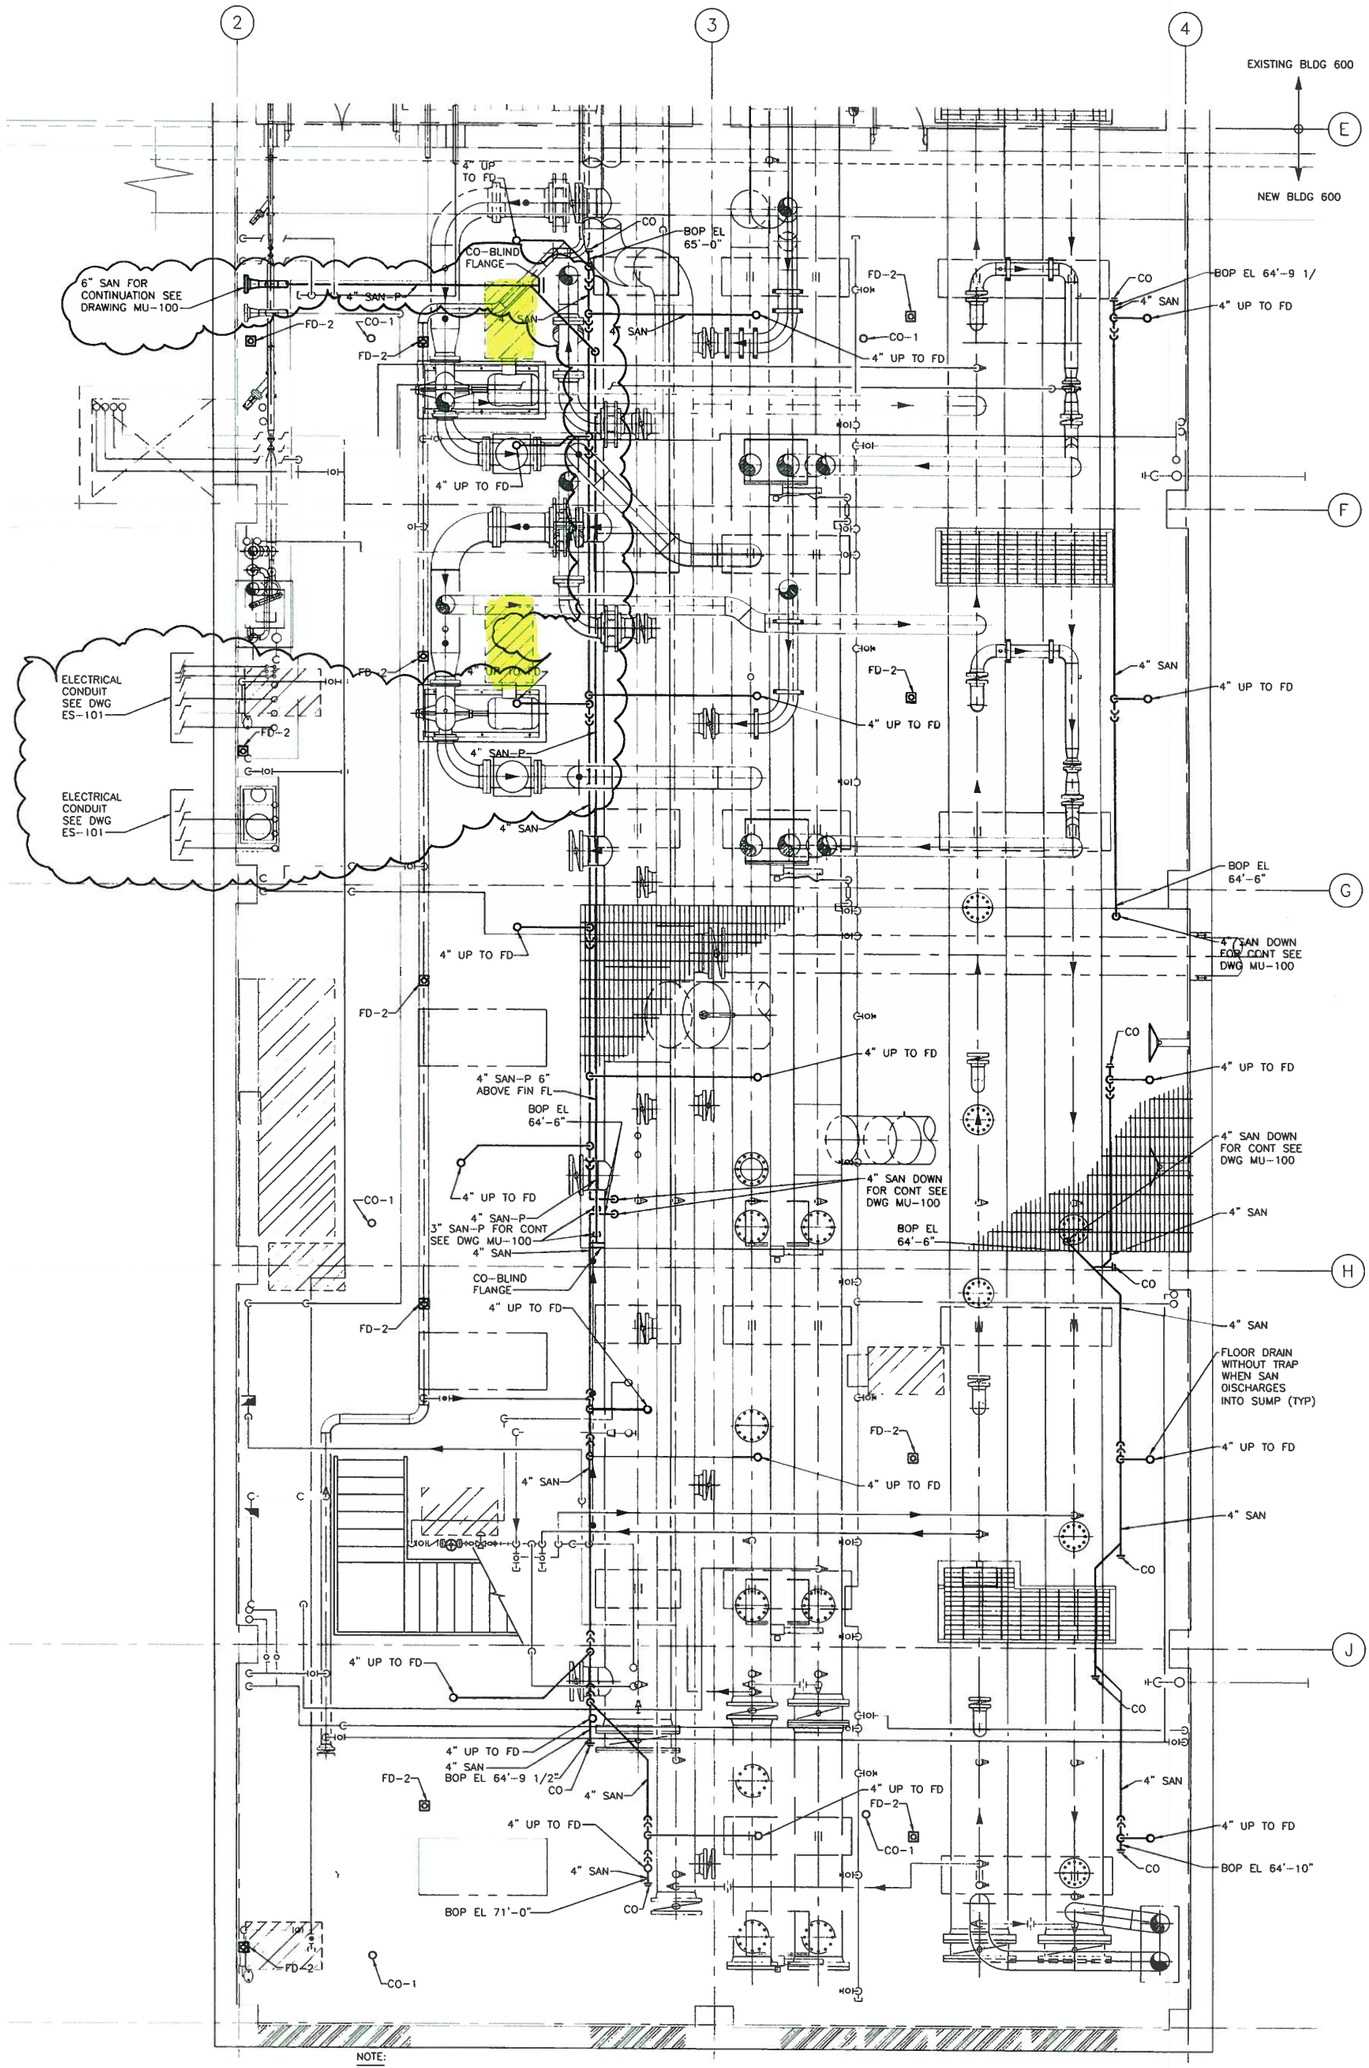


NOTE:

1. SEE DRAWING MP-100 FOR PIPING IN PIPE TUNNEL.
2. SLOPE SANITARY PIPING AT 1%.
3. SUPPORT SANITARY PIPING FROM PIPE TUNNEL FINISHED FLOOR WITH PS-108.

106A

# BUILDING 600 PIPE TUNNEL PLUMBING PLAN

1/4" = 1'-0" FIN FL EL = 64'-0"

MP-106