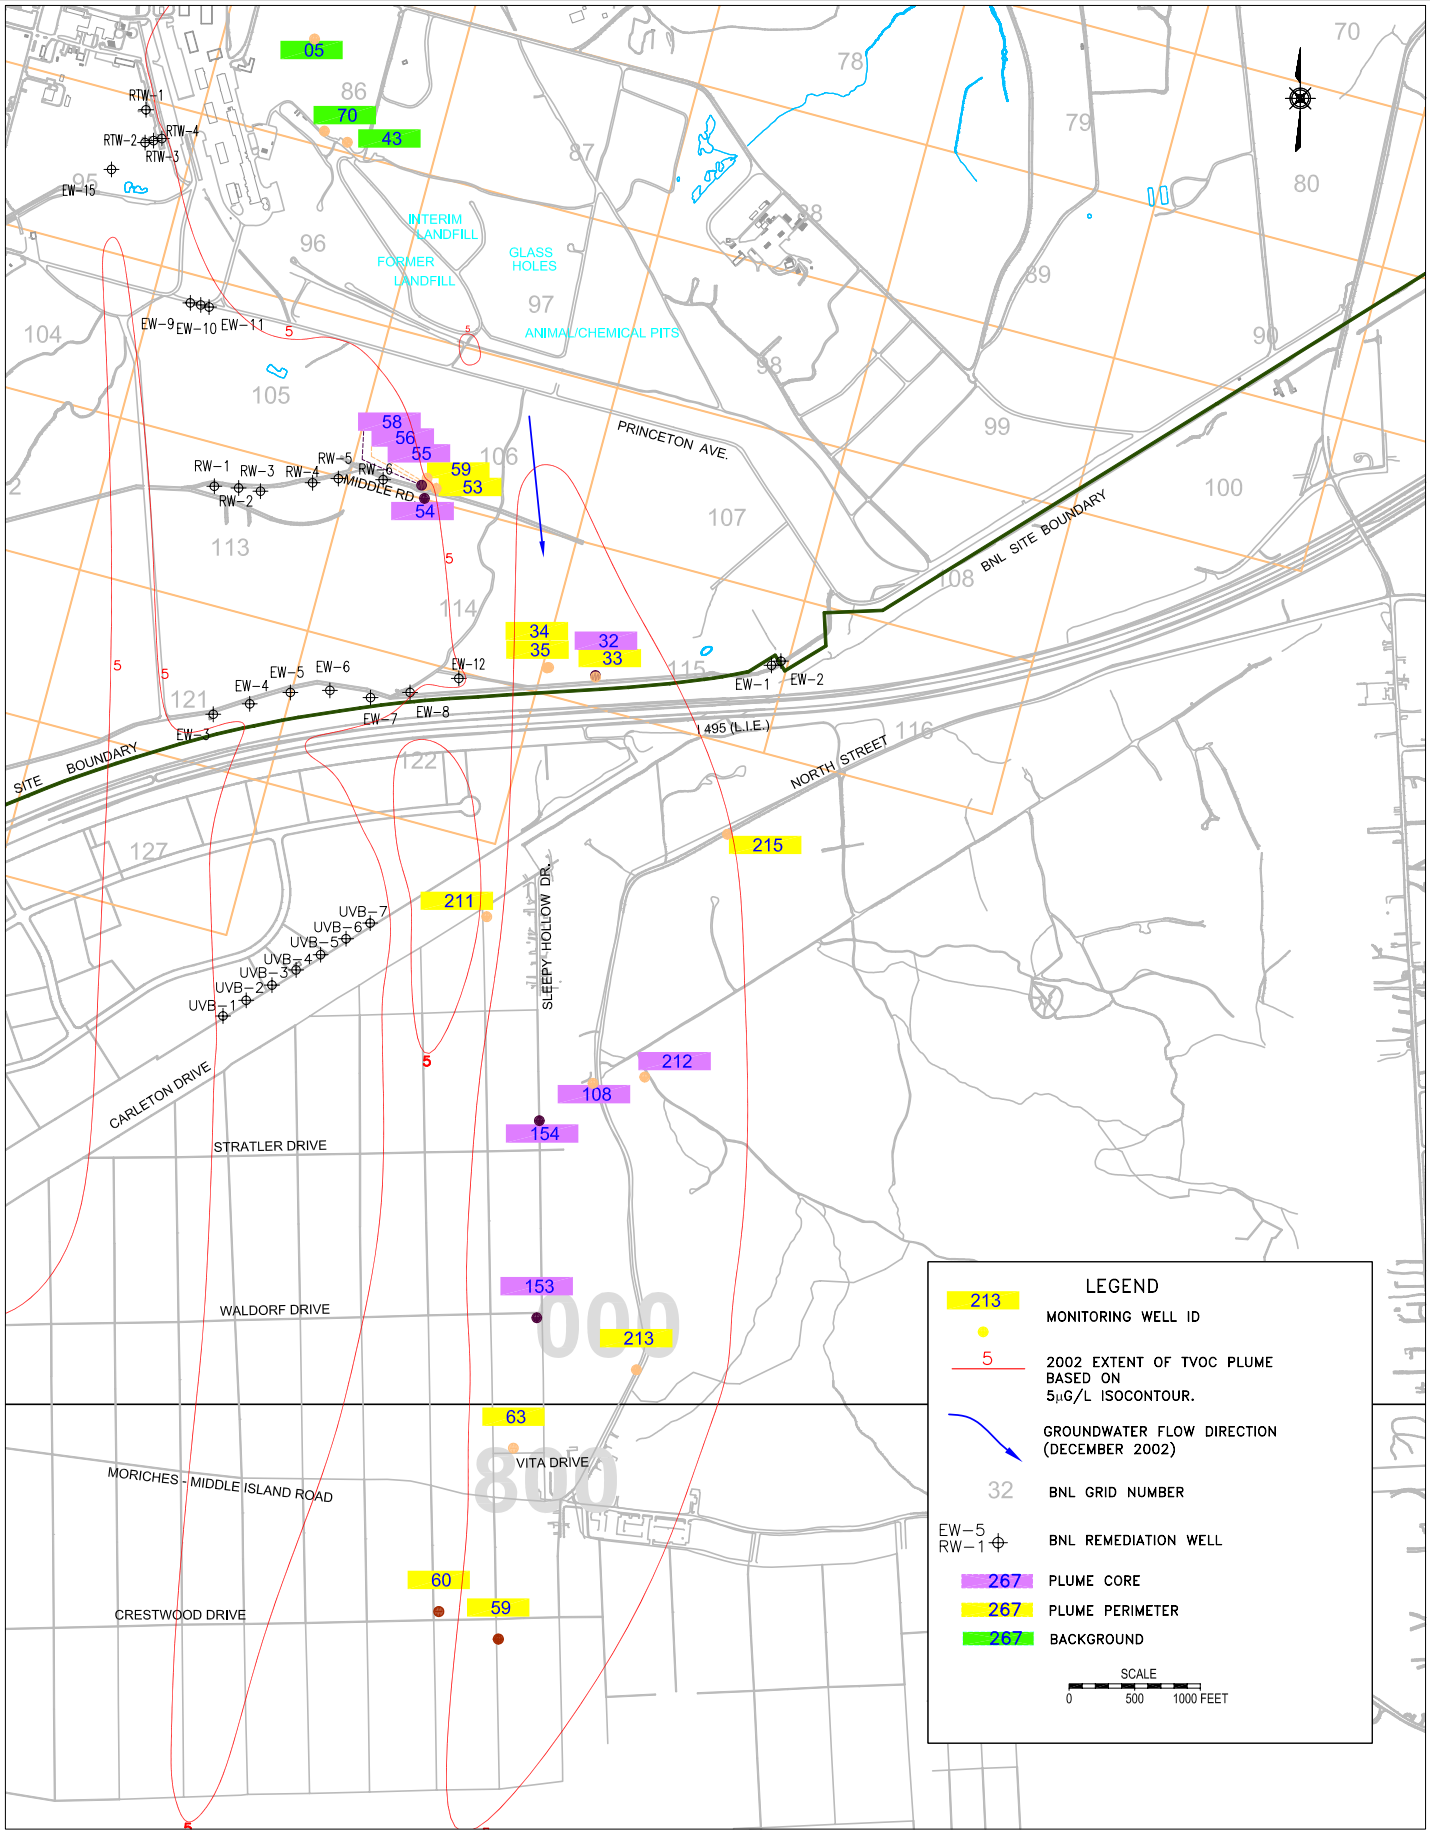

\\OERNT\GIS\GW_PROJECTS\CY_2002_GW_REPORT\FINAL_DRAFT_FIGURES\FIG_3.02.08-01.DWG

BROOKHAVEN NATIONAL LABORATORY

GROUNDWATER PROTECTION PROGRAM

TITLE:

OU III NORTH STREET
PRE-DESIGN
MONITORING WELL LOCATIONS

2002 BNL GROUNDWATER STATUS REPORT

DWN:	VT. HZ.:	DATE:	PROJECT NO.:
KCK	–	07/16/03	07176
CHKD:	APPD:	REV.:	NOTES:
WRD	WRD	1	–

FIGURE NO.: 3.2.8-1