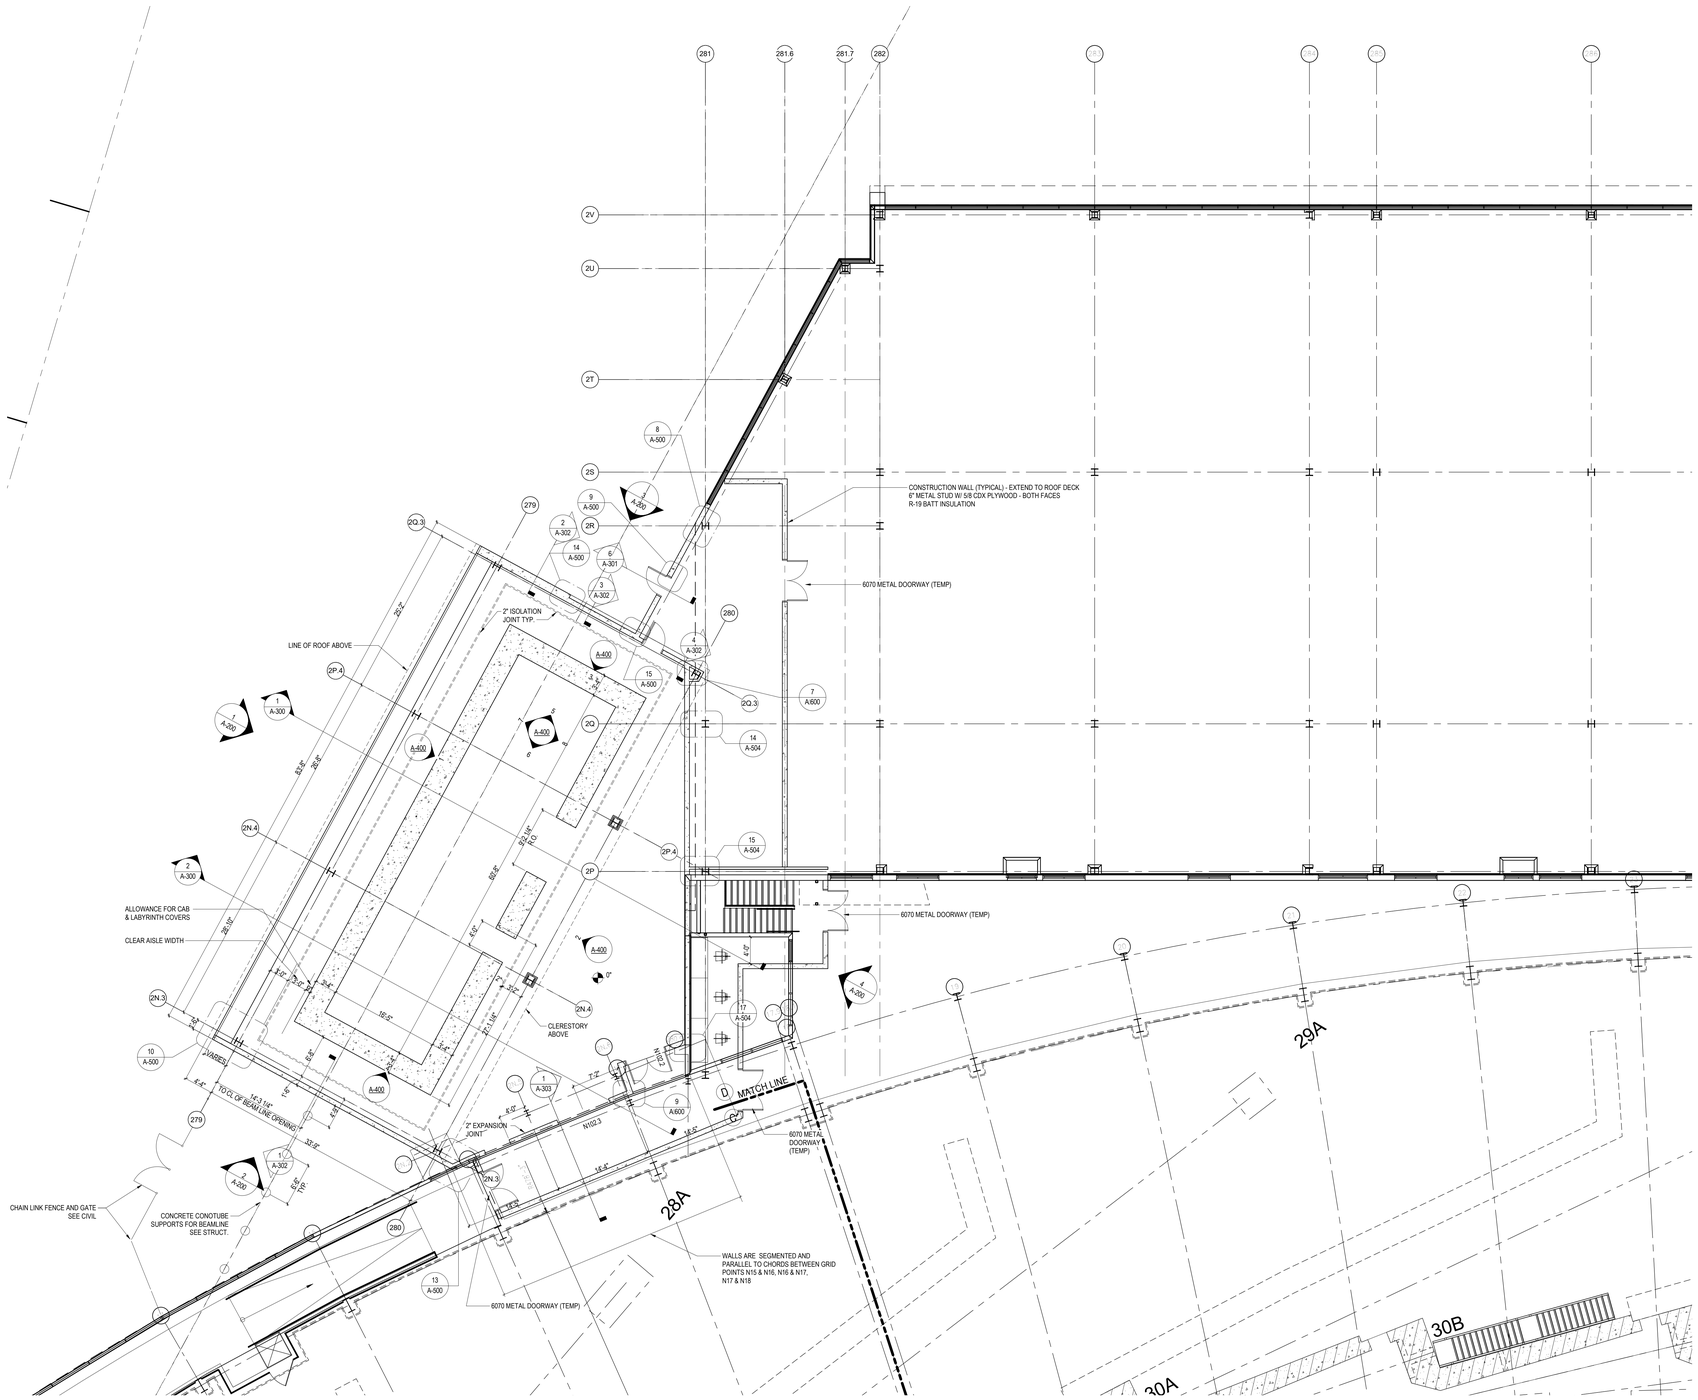

1 FIRST FLOOR PLAN - AREA CD
1/8" = 1'-0"

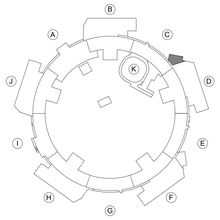

JOB NO.	SHEET NO.	REVISION	DATE	DWN.	APP'D.	DA
		Preliminary Design	04/11/18			
		30% Preliminary Design	02/05/18			

BROOKHAVEN NATIONAL LABORATORY
UNDER CONTRACT WITH
UNITED STATES DEPARTMENT OF ENERGY
PLANT ENGINEERING DIVISION
UPTON, NEW YORK 11973

JOB TITLE: NATIONAL SYNCHROTRON LIGHT SOURCE II HEX BLDG		DWG. TITLE: FIRST FLOOR PLAN	
JOB NO. 13699	BLDG. NO. 742	DATE	DWG. NO. A-100
SCALE 1/8" = 1'-0"	DWN. BY HY	REV'D BY	
ESHQ RISK LEVEL	APP'D. BY	ILR,OPP,LNG, HEM	

0 4'-0" 8'-0" 16'-0"

PLAN NORTH