Date (mmm dd yyyy)	Issued For	Rev.
09-21-2007	TITLE 1 60% REVIEW	A
10-24-2007	TITLE 1 100% COMPLETE	B
12-07-2007	TITLE II DESIGN 30% REVIEW SUBMITTAL	C
03-28-2008	TITLE II DESIGN 60% REVIEW SUBMITTAL	D
07-31-2008	TITLE II DESIGN 90% REVIEW SUBMITTAL	E
08-25-2008	TITLE II DESIGN 100% OWNER REVIEW	F
02-19-2009	TITLE II CONSTRUCTION BID ISSUE	0

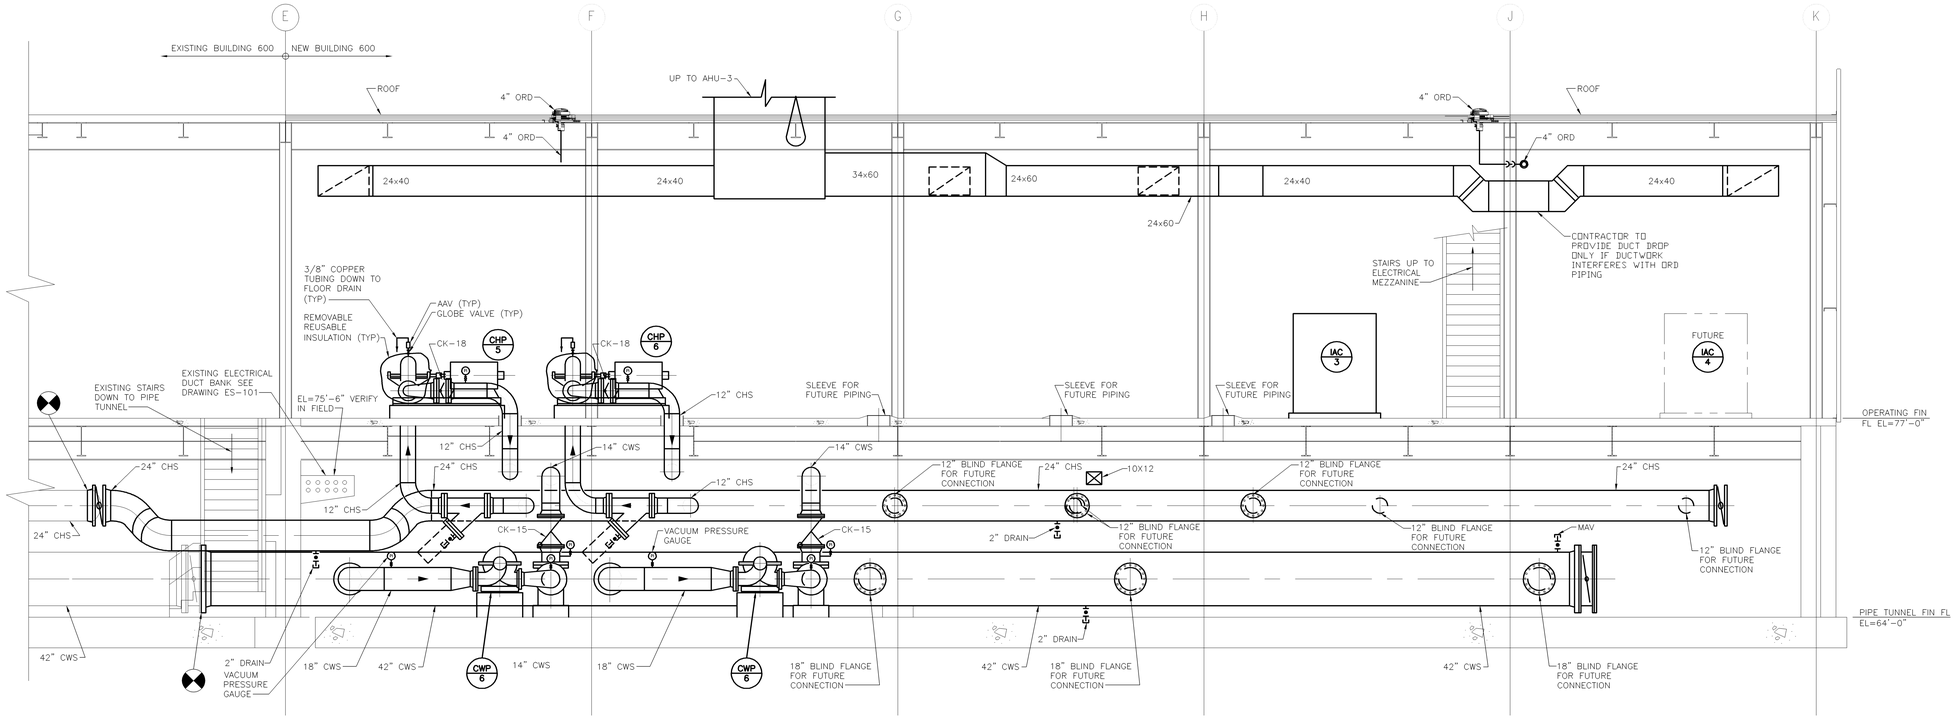

303A SECTION
MP-100
MP-102
MH-100
MH-101
1/4"=1'-0"

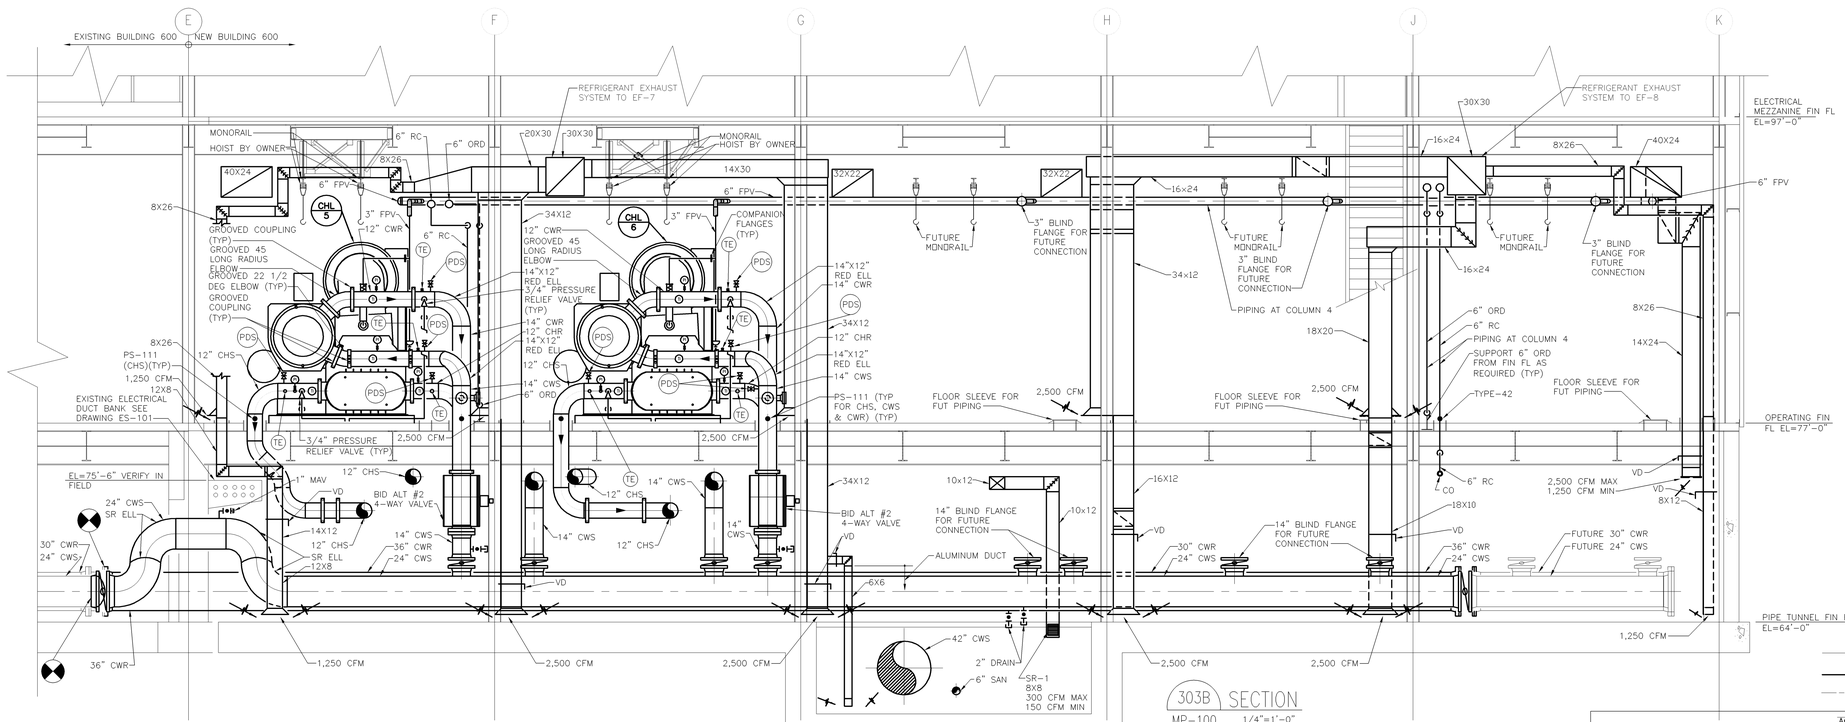

303B SECTION
MP-100
MP-102
MH-100
MH-101
1/4"=1'-0"

GENERAL NOTES:

1. NOT ALL PIPING AND DUCTWORK IS SHOWN IN SECTIONS FOR CLARITY SEE PLAN DRAWINGS FOR ADDITIONAL PIPING AND DUCTWORK.

This drawing has been prepared solely for the use of Brookhaven National Laboratory, and there are no representations of any kind made by Giffels, Partnership to any party with whom Giffels, Partnership has not entered into a contract.

This drawing shall not be used for construction purposes until the seal and signature of the responsible registrant appears on the drawing, and proper permit forms and related fees are transmitted by the Owner, Owner's Agent or Contractor to the Authority Having Jurisdiction.

JOB NO.	SHEET NO.	REVISION	DATE	DWN.	APP'D.	QA
		A				

BROOKHAVEN NATIONAL LABORATORY

UNDER CONTRACT WITH
UNITED STATES DEPARTMENT OF ENERGY
PLANT ENGINEERING DIVISION
UPTON, NEW YORK 11973

LEGEND
EXISTING
NEW
FUTURE

Giffels, Partnership
25200 Telegraph Road, Suite 200
Southfield, Michigan 48033 USA
Tel. 248-936-8000
Fax 248-936-8111

Approved By: B NEWMAN
Project Manager: G. KAPLAN
Project Engineer/Architect: E PIENDEL
Project No. SF070003

JOB TITLE	DWG. TITLE
CENTRAL CHILLED WATER FACILITY PHASE II	SECTIONS

ILR,OPP,LNI, HEM	DATE		ACCT. NO.	SHEET OF
SCALE 1/4"=1'-0"	DWN. BY EP	REV'D BY EP	JOB NO. 11705	DWG. NO. MP-303
ESHQ RISK LEVEL	APP'D. BY W HARRISON		BLDG. NO. 600	
PATH:				