| Date (mmm dd yyyy) | Issued For | Rev. |
|---|---|---|
| 09-21-2007 | TITLE 1 60% REVIEW | A |
| 10-24-2007 | TITLE 1 100% COMPLETE | B |
| 12-07-2007 | TITLE II DESIGN 30% REVIEW SUBMITTAL | C |
| 03-28-2008 | TITLE II DESIGN 60% REVIEW SUBMITTAL | D |
| 07-31-2008 | TITLE II DESIGN 90% REVIEW SUBMITTAL | E |
| 08-25-2008 | TITLE II DESIGN 100% OWNER REVIEW | F |
| 02-19-2009 | TITLE II CONSTRUCTION BID ISSUE | 0 |

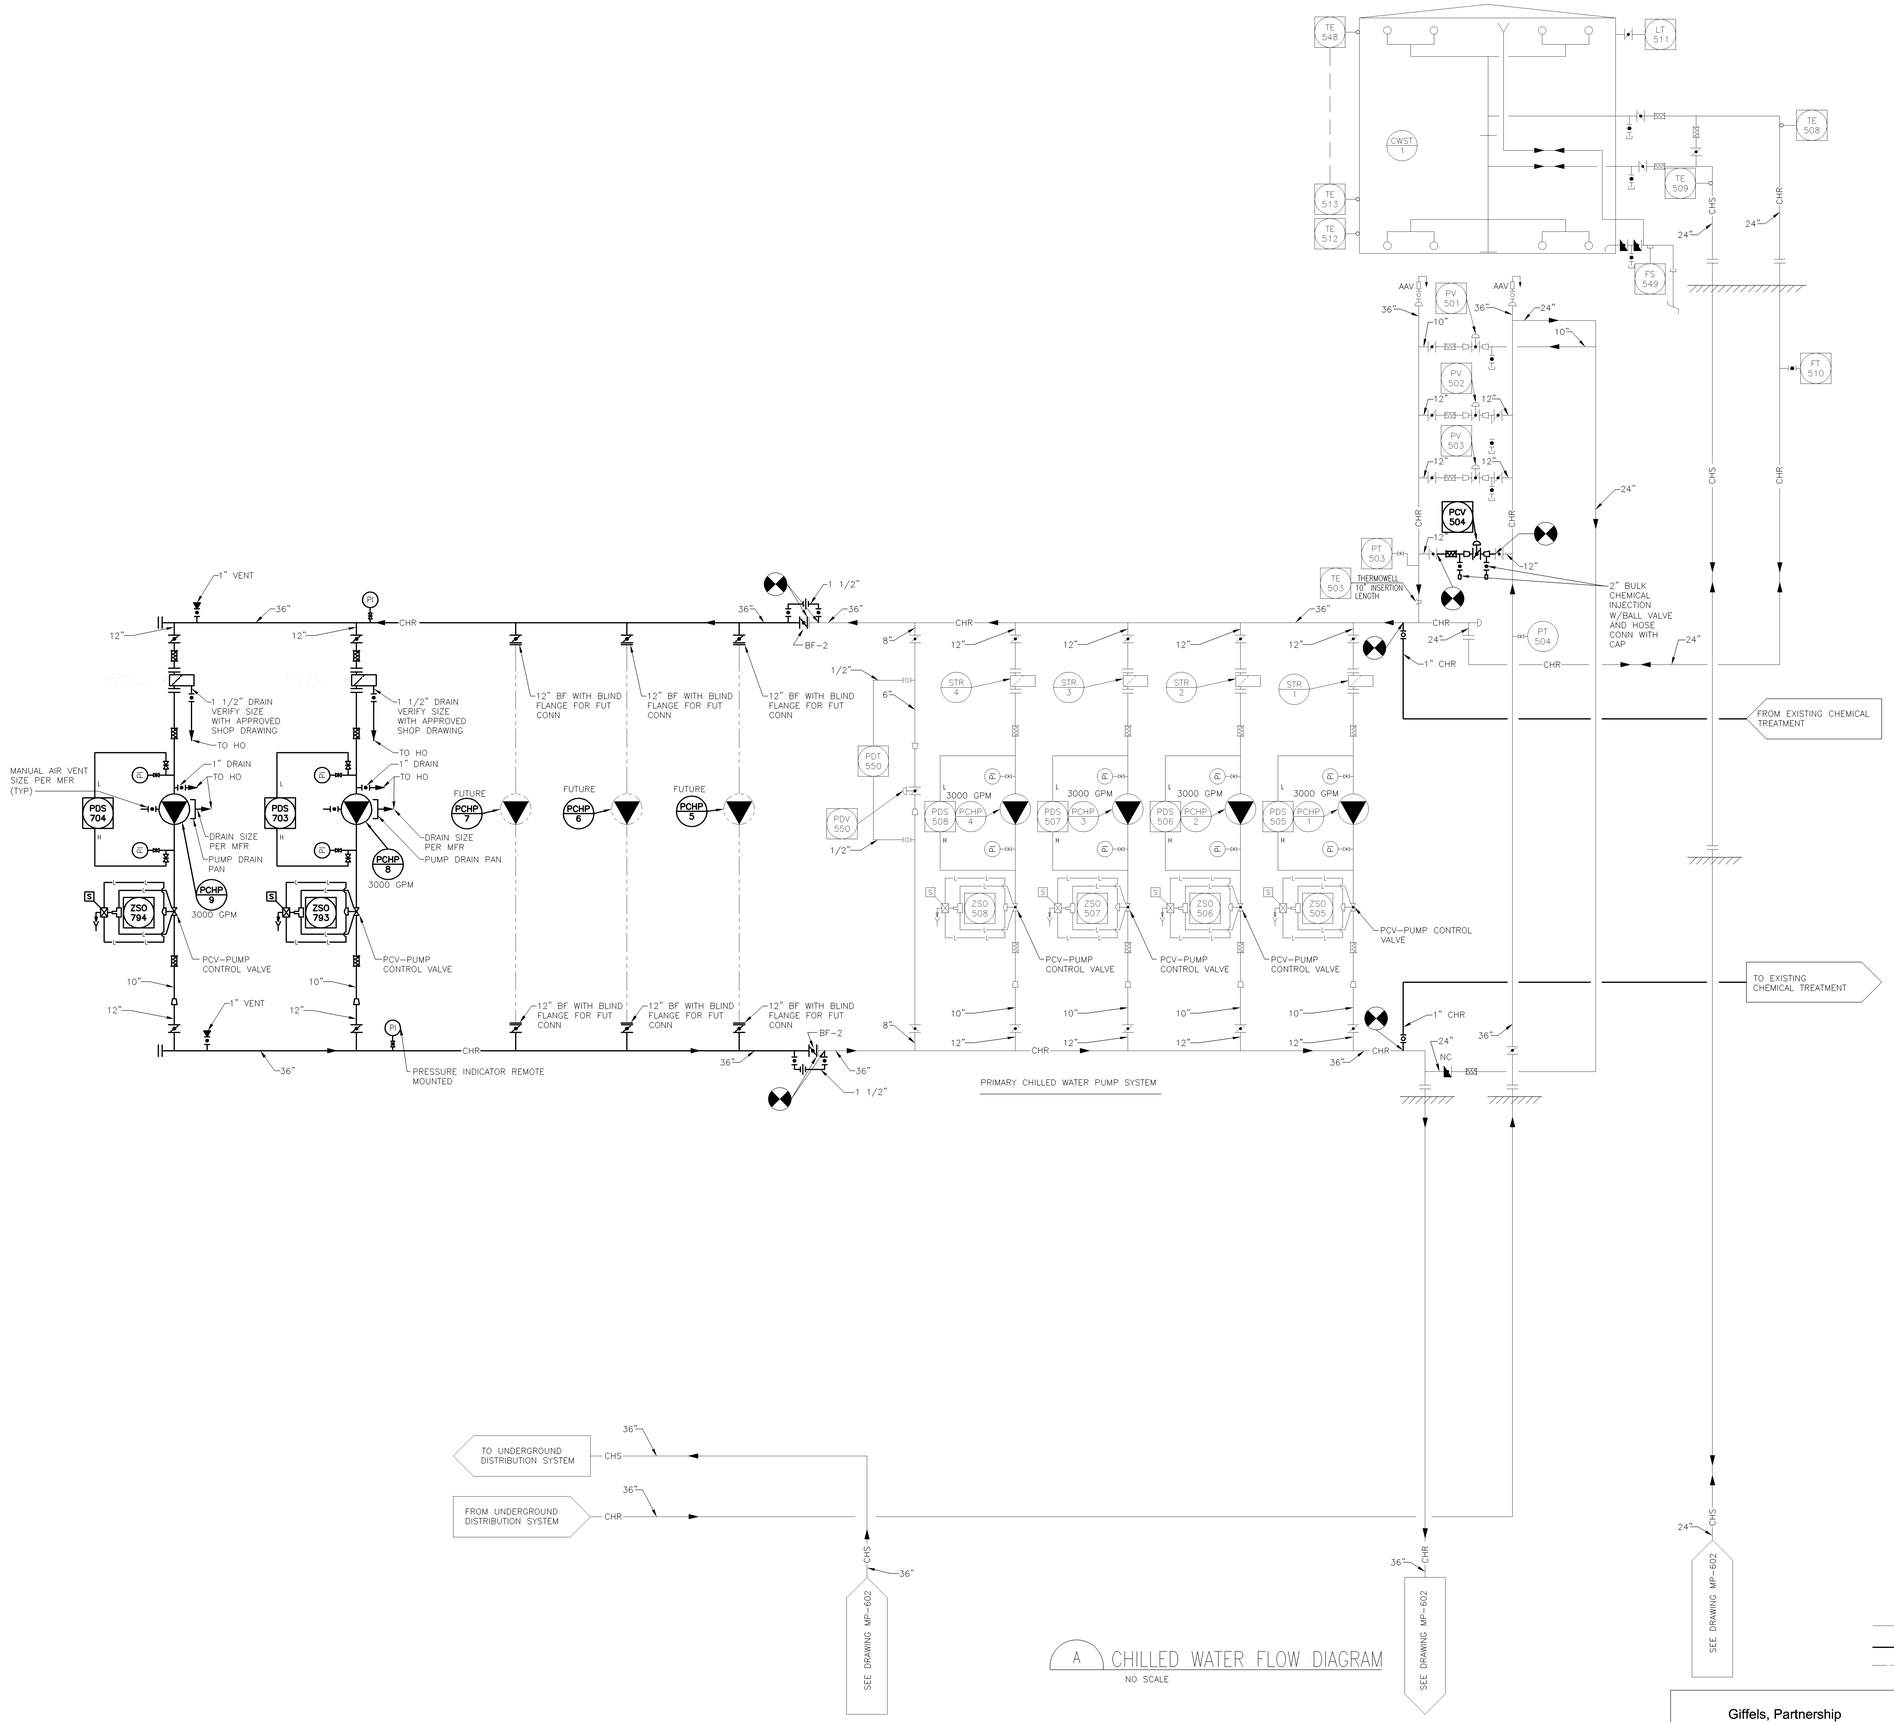


A CHILLED WATER FLOW DIAGRAM

NO SCALE

This drawing has been prepared solely for the use of Brookhaven National Laboratory and there are no representations of any kind made by Giffels, Partnership to any party with whom Giffels, Partnership has not entered into a contract.

This drawing shall not be used for construction purposes until the seal and signature of the responsible registrant appears on the drawing, and proper permit forms and related fees are transmitted by the Owner, Owner's Agent or Contractor to the Authority Having Jurisdiction.

LEGEND

EXISTING

NEW

FUTURE

| JOB NO. | SHEET | NO. | REVISION | DATE | DWN. | APP'D. | QA |
|---|---|---|---|---|---|---|---|
| | | A | | | | | |

BROOKHAVEN NATIONAL LABORATORY

UNDER CONTRACT WITH
UNITED STATES DEPARTMENT OF ENERGY
PLANT ENGINEERING DIVISION
UPTON, NEW YORK 11973

JOB TITLE: CENTRAL CHILLED WATER FACILITY PHASE II

DWG. TITLE: CHILLED WATER FLOW DIAGRAM

Giffels, Partnership
25200 Telegraph Road, Suite 200
Southfield, Michigan 48033 USA
Tel. 248-936-8000
Fax 248-936-8111

Approved By: B NEWMAN
Project Manager: G. KAPLAN
Project Engineer/Architect: E PIENDEL
Project No.: SF070003

| ILR,GPP,LNI, HEM | DATE: XX | ACCT. NO. | SHEET OF |
|---|---|---|---|
| SCALE: NO SCALE | DWN. BY: EP / REV'D BY: BN | JOB NO.: 11705 | DWG. NO.: MP-601 |
| ESHQ RISK LEVEL | APP'D. BY: W HARRISON | BLDG. NO.: 600A | |
| PATH: | | | |