Date (mmm dd yyyy)	Issued For	Rev.
12-07-2007	TITLE II DESIGN 30% REVIEW SUBMITTAL	C
03-28-2008	TITLE II DESIGN 60% REVIEW SUBMITTAL	D
07-31-2008	TITLE II DESIGN 90% REVIEW SUBMITTAL	E
08-25-2008	TITLE II DESIGN 100% OWNER REVIEW	F
02-19-2009	TITLE II CONSTRUCTION BID ISSUE	0

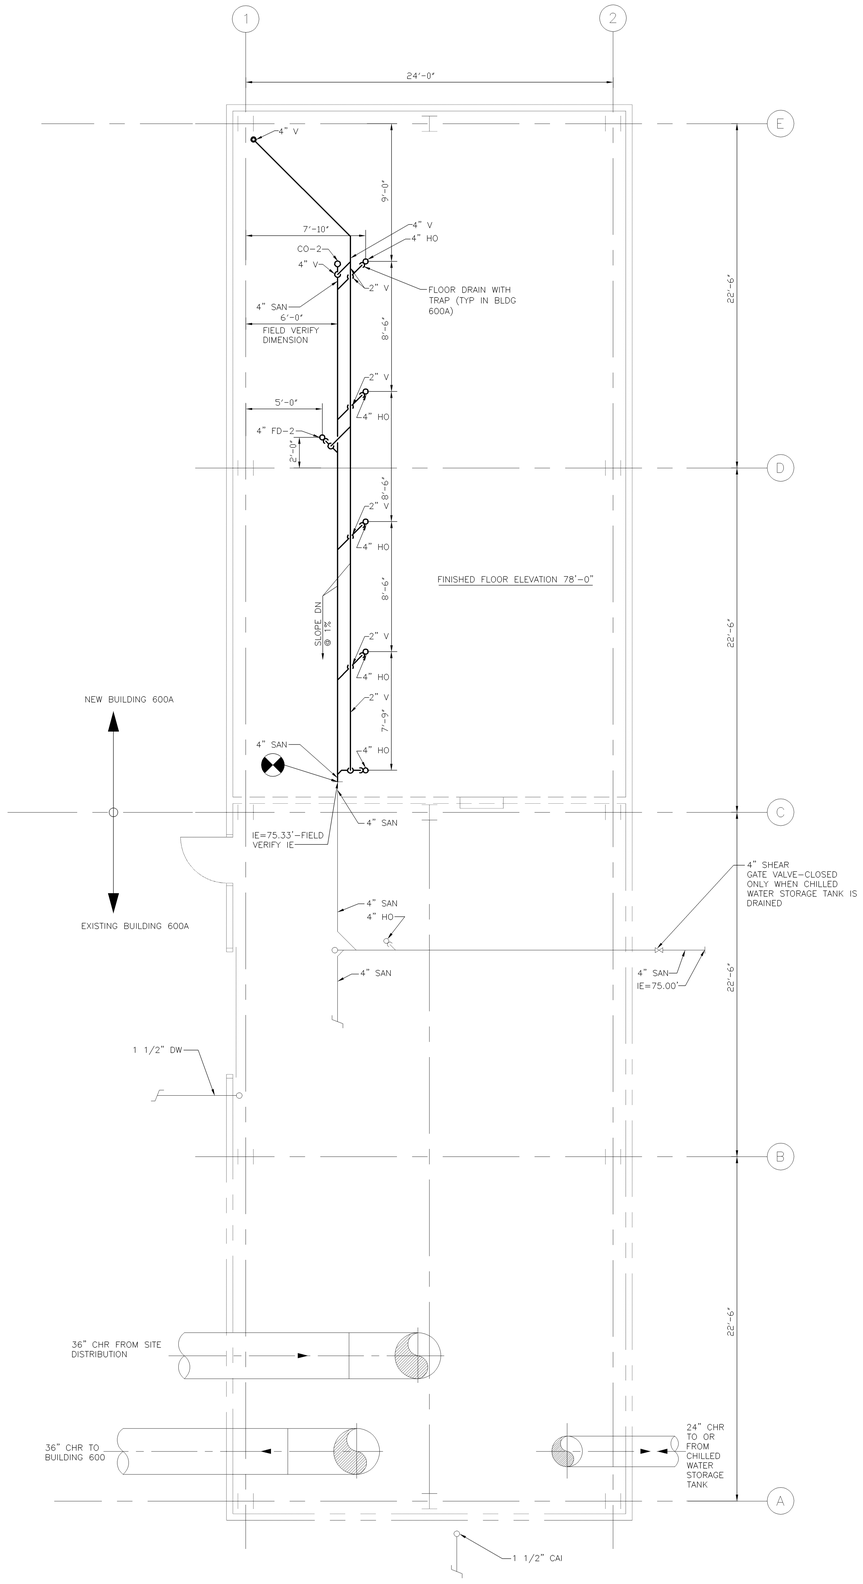

101A BUILDING 600A UNDERGROUND PLAN

1/4" = 1'-0" FIN FL EL 78'-0"

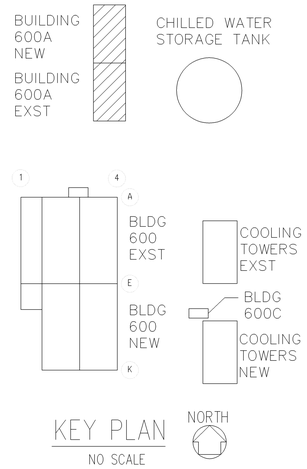

KEY PLAN

NO SCALE

This drawing has been prepared solely for the use of Brookhaven National Laboratory and there are no representations of any kind made by Giffels, Partnership to any party with whom Giffels, Partnership has not entered into a contract.

This drawing shall not be used for construction purposes until the seal and signature of the purposes is required appears on the drawing, and proper permit forms and related fees, are transmitted by the Owner, Owner's Agent, or Contractor to the Authority Having Jurisdiction.

LEGEND

EXISTING

NEW

JOB NO.	SHEET	NO	REVISION	DATE	DWN.	APP'D.	QA
		A					

BROOKHAVEN NATIONAL LABORATORY

UNDER CONTRACT WITH
UNITED STATES DEPARTMENT OF ENERGY
PLANT ENGINEERING DIVISION
UPTON, NEW YORK 11973

Giffels, Partnership
25200 Telegraph Road, Suite 200
Southfield, Michigan 48033 USA
Tel. 248-936-8000
Fax 248-936-8111

Approved By: B NEWMAN
Project Manager: G. KAPLAN
Project Engineer/Architect: E PIENDEL
Project No.: SF070003

JOB TITLE: CENTRAL CHILLED WATER FACILITY PHASE II		DWG. TITLE: BUILDING 600A UNDERGROUND PLAN	
ILR,GPP,LNI, HEM	DATE	ACCT. NO.	SHEET OF
SCALE: 1/4"=1'-0"	DWN. BY: EP / REV'D BY: BN	JOB NO.: 11705	DWG. NO. MU-101
ESHQ RISK LEVEL	APP'D. BY: W HARRISON	BLDG. NO.: 600A	
PATH:			