Brookhaven National Laboratory
Plant Engineering - E&CS Division
Engineering Change Notice Form

PROJECT: CCWF II **JOB No.** 11705

ECN Title: Tunnel Sump Pit Steel **ECN No.** 25

Affected Documents: SC-102

Requested Change (Attach sketch if applicable): Relocate (2) W10x19's include all appropriate anchorage due to the valves being in the way. Provide (1) New W10x19 beam. Cut and reframe W8x13 steel around ladder as per attached sketch, SK-1

Requested by: Joseph Casino (DKM) Date: 01/29/10

Resolution: See the attached sketch.

Approvals: A/E or Proj. Eng.: G. Santorilla Date: 02/23/10

Project Coordinator: A. Raphael Date: 02/23/10

Manager: Date:

Contractor shall take the following action:

- ☐ Await change order from P&PM
- ☒ Proceed with change as described
- ☐ Provide cost proposal for change as described

Distribution:

E. W. Howell	Giffels	PPM
E&U	MPO	
O&M	DOE	
NSLS II	ECN File	

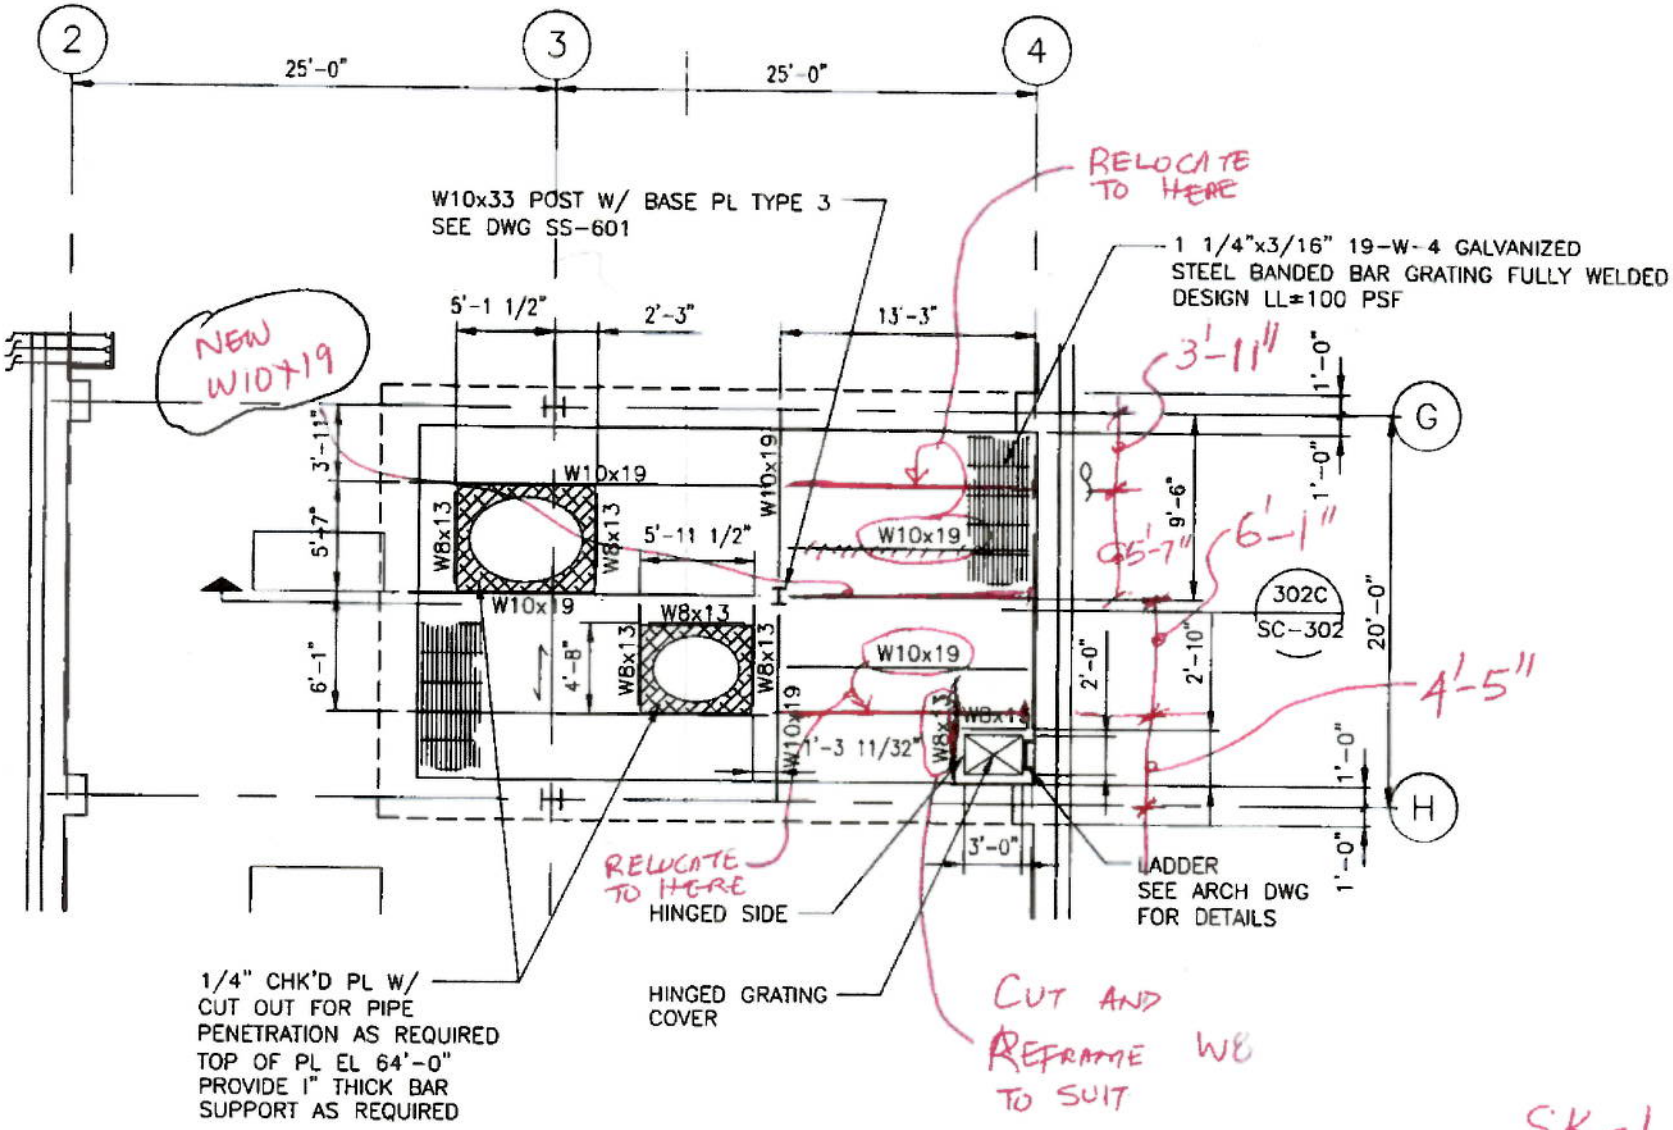

LEGEND:

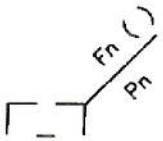

102B PIT COVER FRAMING PLAN (EL 64'-0")

SC-102 1/8"=1'-0"