HDR CUH2A
1101 King Street | Suite 400 | Alexandria, Virginia 22314-2944 | 703.518.8500

IT IS A VIOLATION OF LAW FOR ANY PERSON TO ALTER THESE DOCUMENTS IN ANY WAY UNLESS ACTING UNDER THE DIRECTION OF A LICENSED PROFESSIONAL ENGINEER OR LICENSED ARCHITECT.

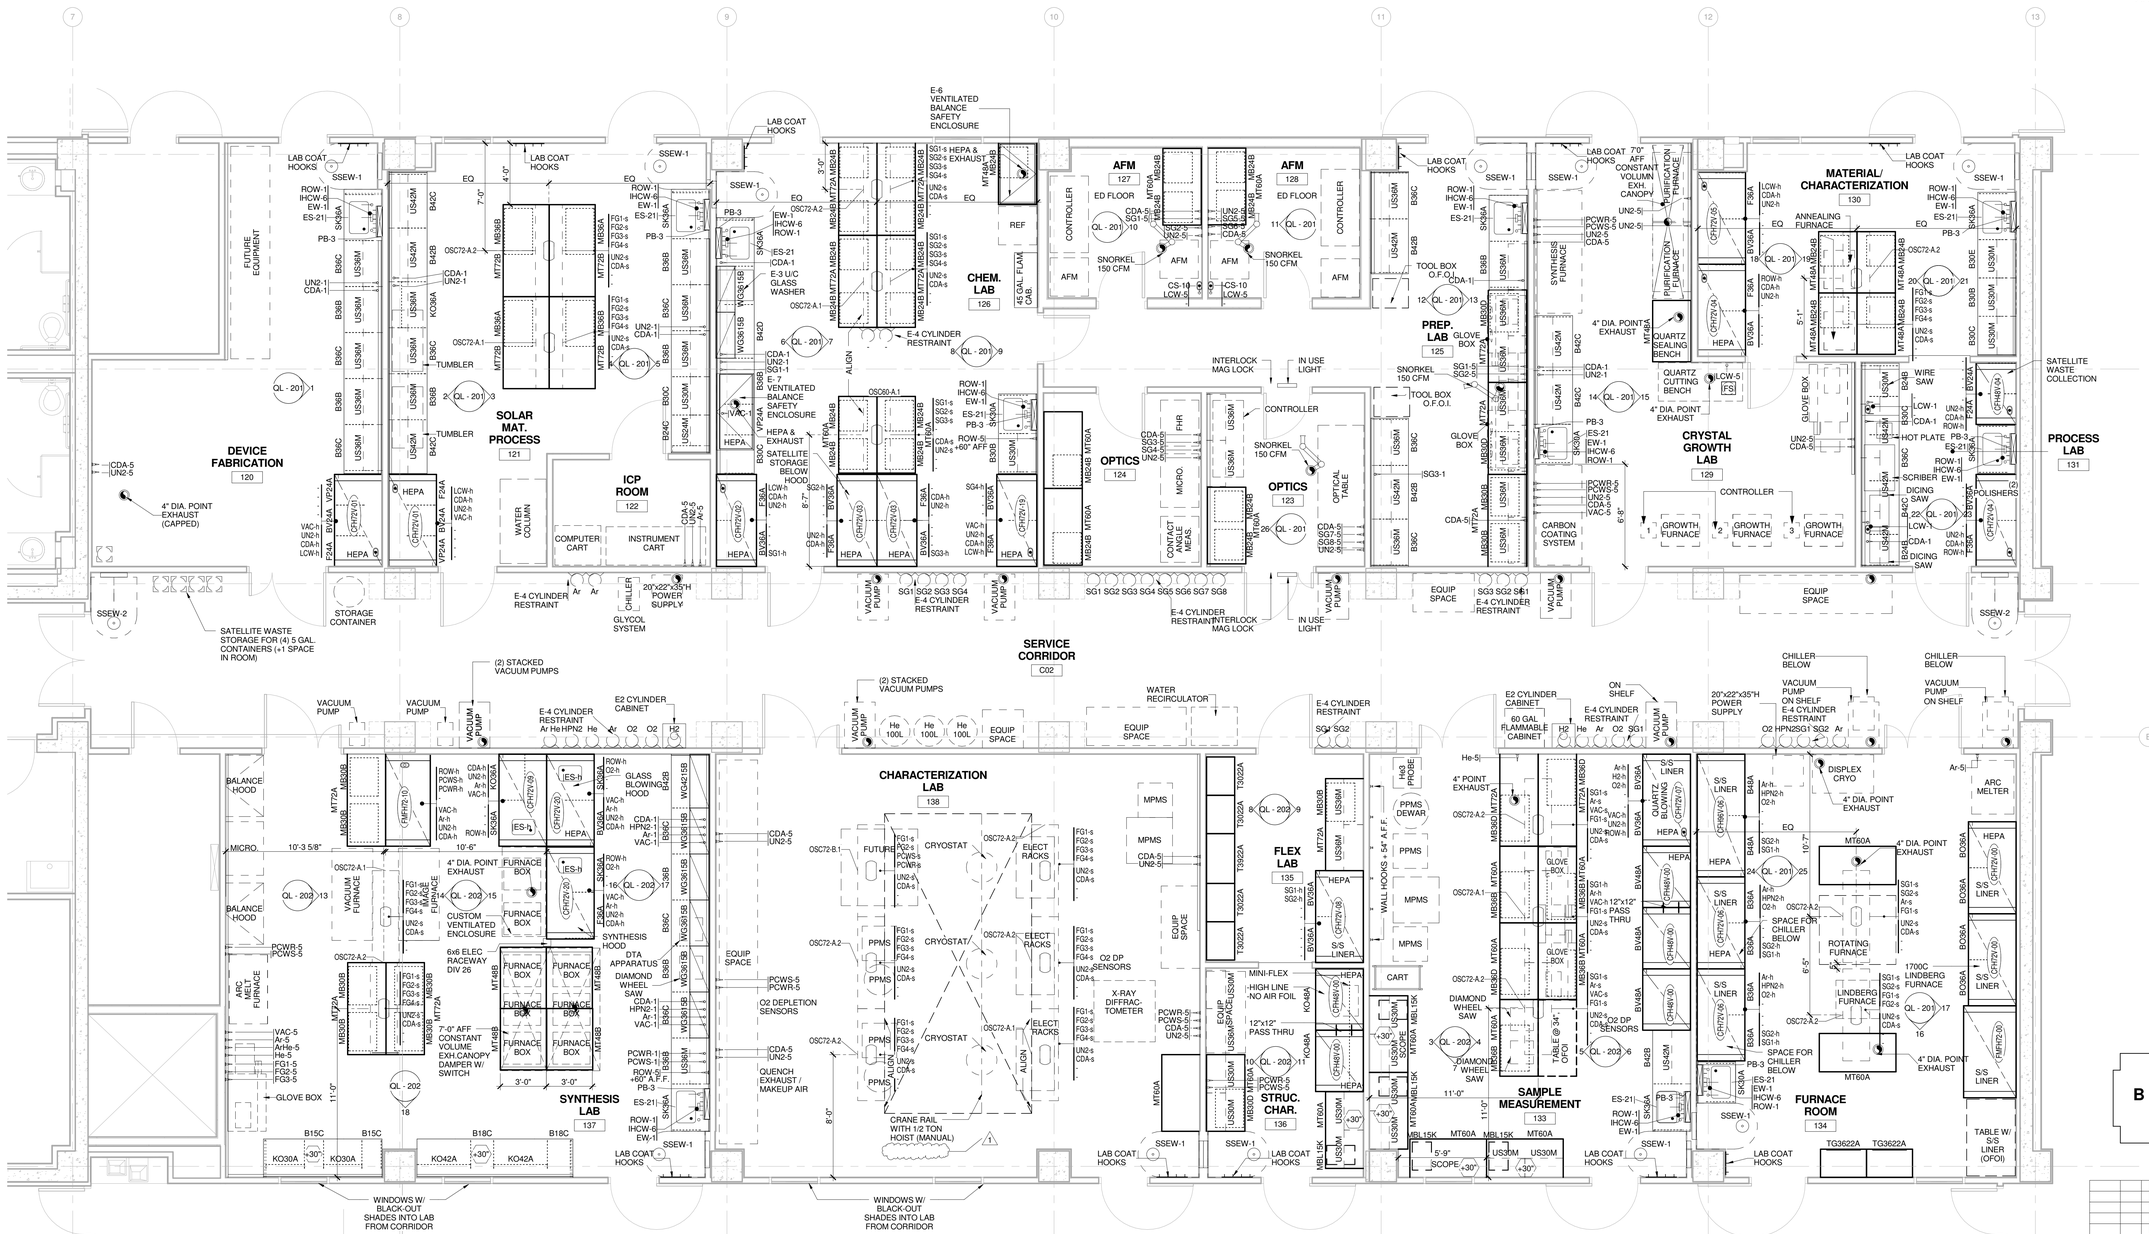

1 LAB EQUIPMENT PLAN FIRST FLOOR - AREA A.
1/4" = 1'-0"

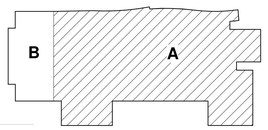

JOB NO.	SHEET NO	REVISION	DATE	DWN.	APP'D.	QA
	1	ADDENDUM #02	05/07/10			
		ISSUE FOR BID	04/09/10			

BROOKHAVEN NATIONAL LABORATORY
UNDER CONTRACT WITH
UNITED STATES DEPARTMENT OF ENERGY
PLANT ENGINEERING DIVISION
UPTON, NEW YORK 11973

JOB TITLE	DWG. TITLE
INTERDISCIPLINARY SCIENCE BUILDING	FIRST FLOOR LAB EQ. PLAN - AREA A

ILR,GPP,LNI, HEM	DATE 04/09/10	ACCT. NO.	SHEET OF
SCALE 1/4" = 1'-0"	DWN. BY Author / REVD BY Checker	JOB NO. 079872	DWG. NO. QL - 101A.1
ESHQ RISK LEVEL	APP'D. BY Approver	BLDG. NO.	
FILENAME: 079872 QL - 101A.1			

C:\RVT\079871AB-050610-tphillip.rvt
5/6/2010 1:46:09 PM