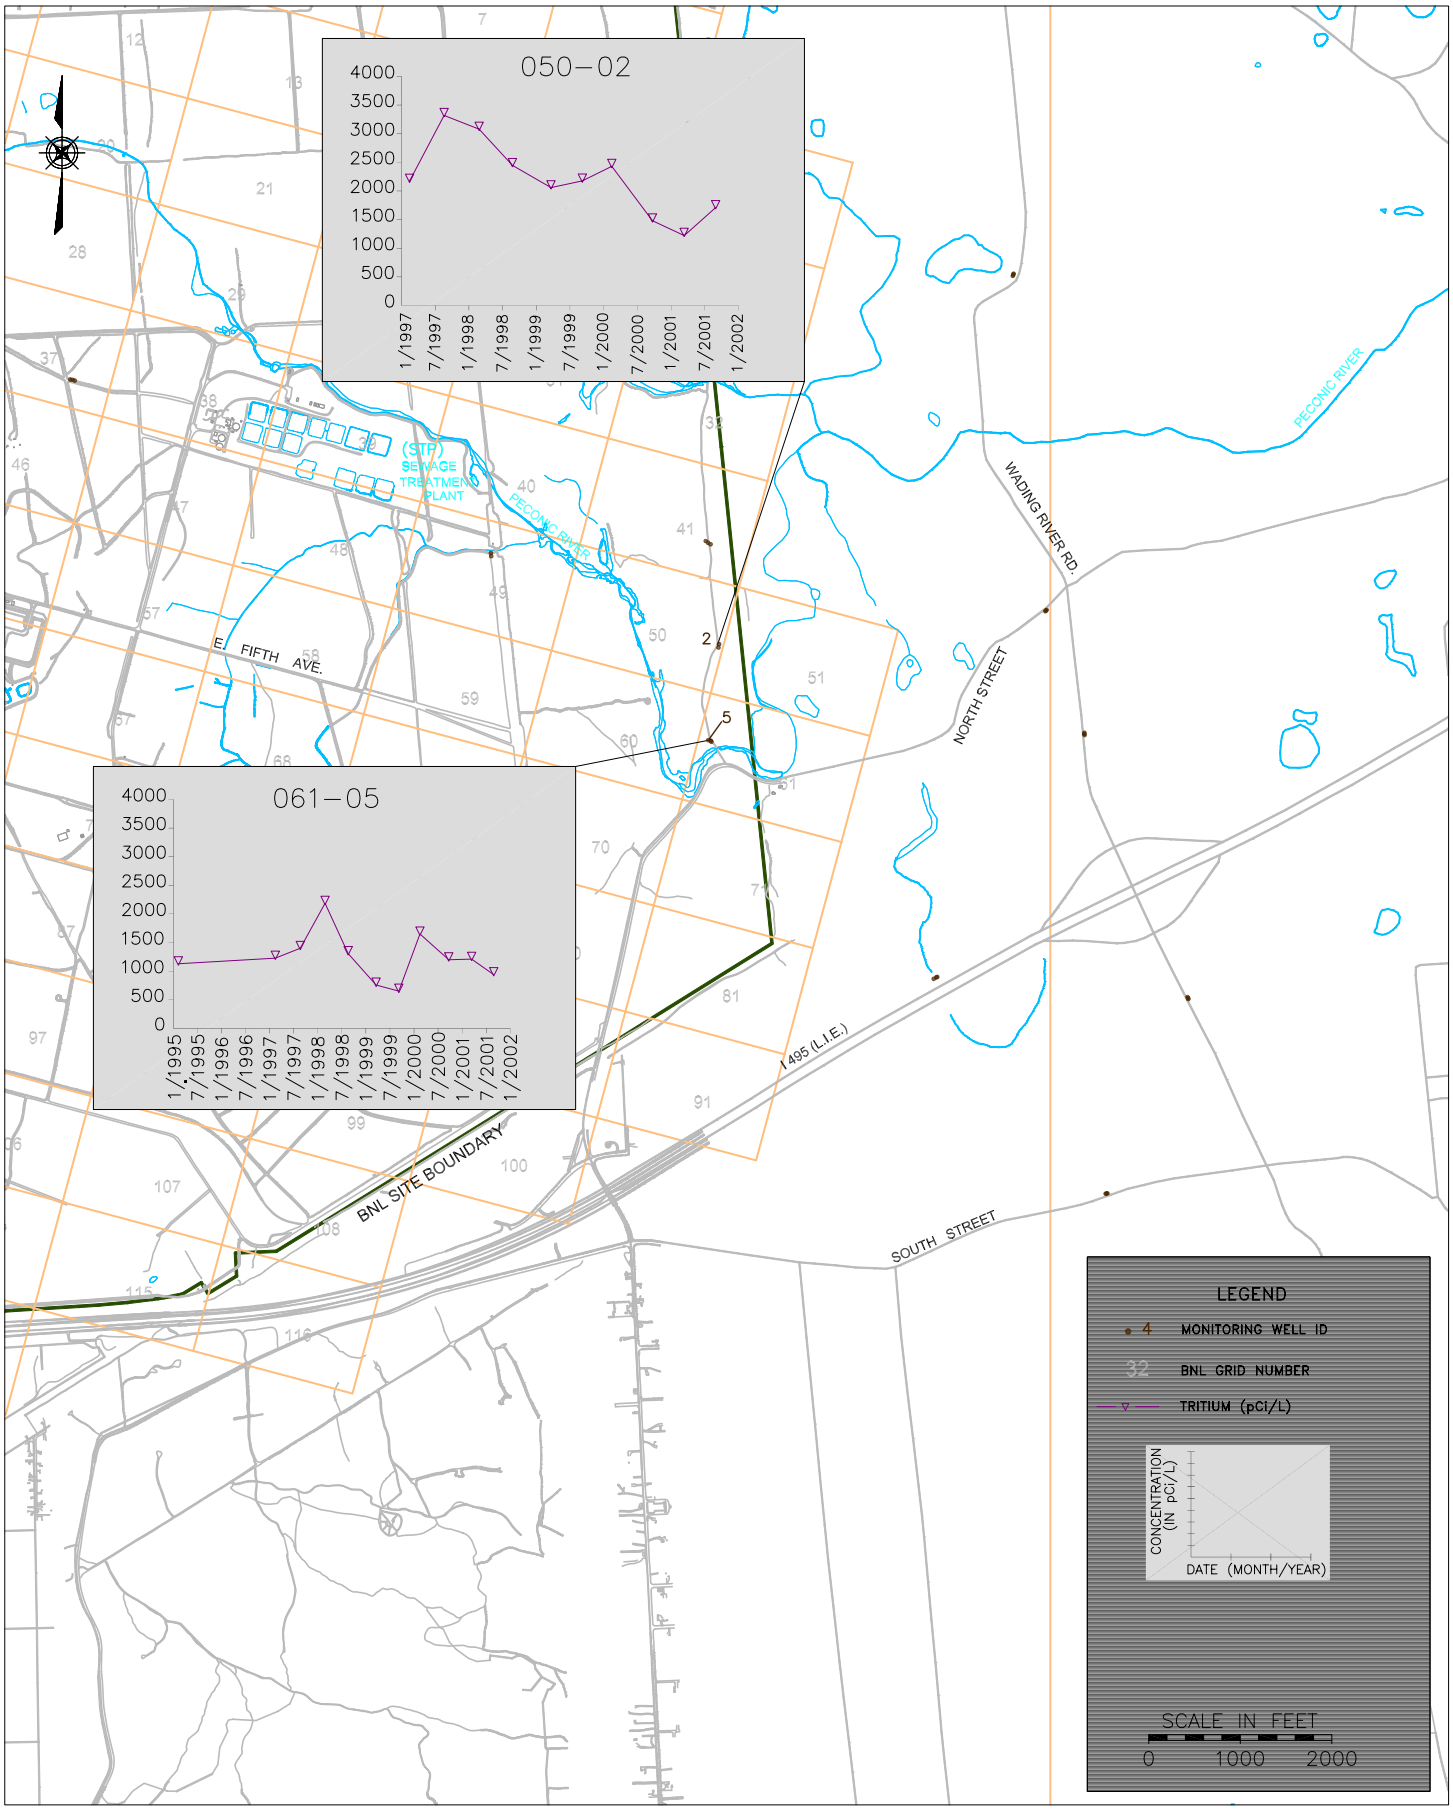


\\OERNT\GIS\GW_PROJECTS\CY_2001_GW_REPORT\FNAL_DRAFT_FIGURES\Fig 3_4_06.DWG

BROOKHAVEN NATIONAL LABORATORY

ENVIRONMENTAL SERVICES DIVISION

TITLE:

# OU V SEWAGE TREATMENT PLANT HISTORICAL TRITIUM TRENDS

2001 BNL GROUNDWATER STATUS REPORT

| DWN: | VT: HZ.: | DATE: | PROJECT NO.: |
|---|---|---|---|
| KCK | – | 06/13/02 | 07176 |
| CHKD: | APPD: | REV.: | NOTES: |
| WRD | WRD | – | – |

FIGURE NO.: 3.4–6