BROOKHAVEN NATIONAL LABORATORY

ENVIRONMENTAL SERVICES DIVISION

2001 BNL GROUNDWATER STATUS REPORT

FIGURE: 3.0 -1

OPERATING AND PLANNED GROUNDWATER REMEDIATION SYSTEMS

June 13, 2002

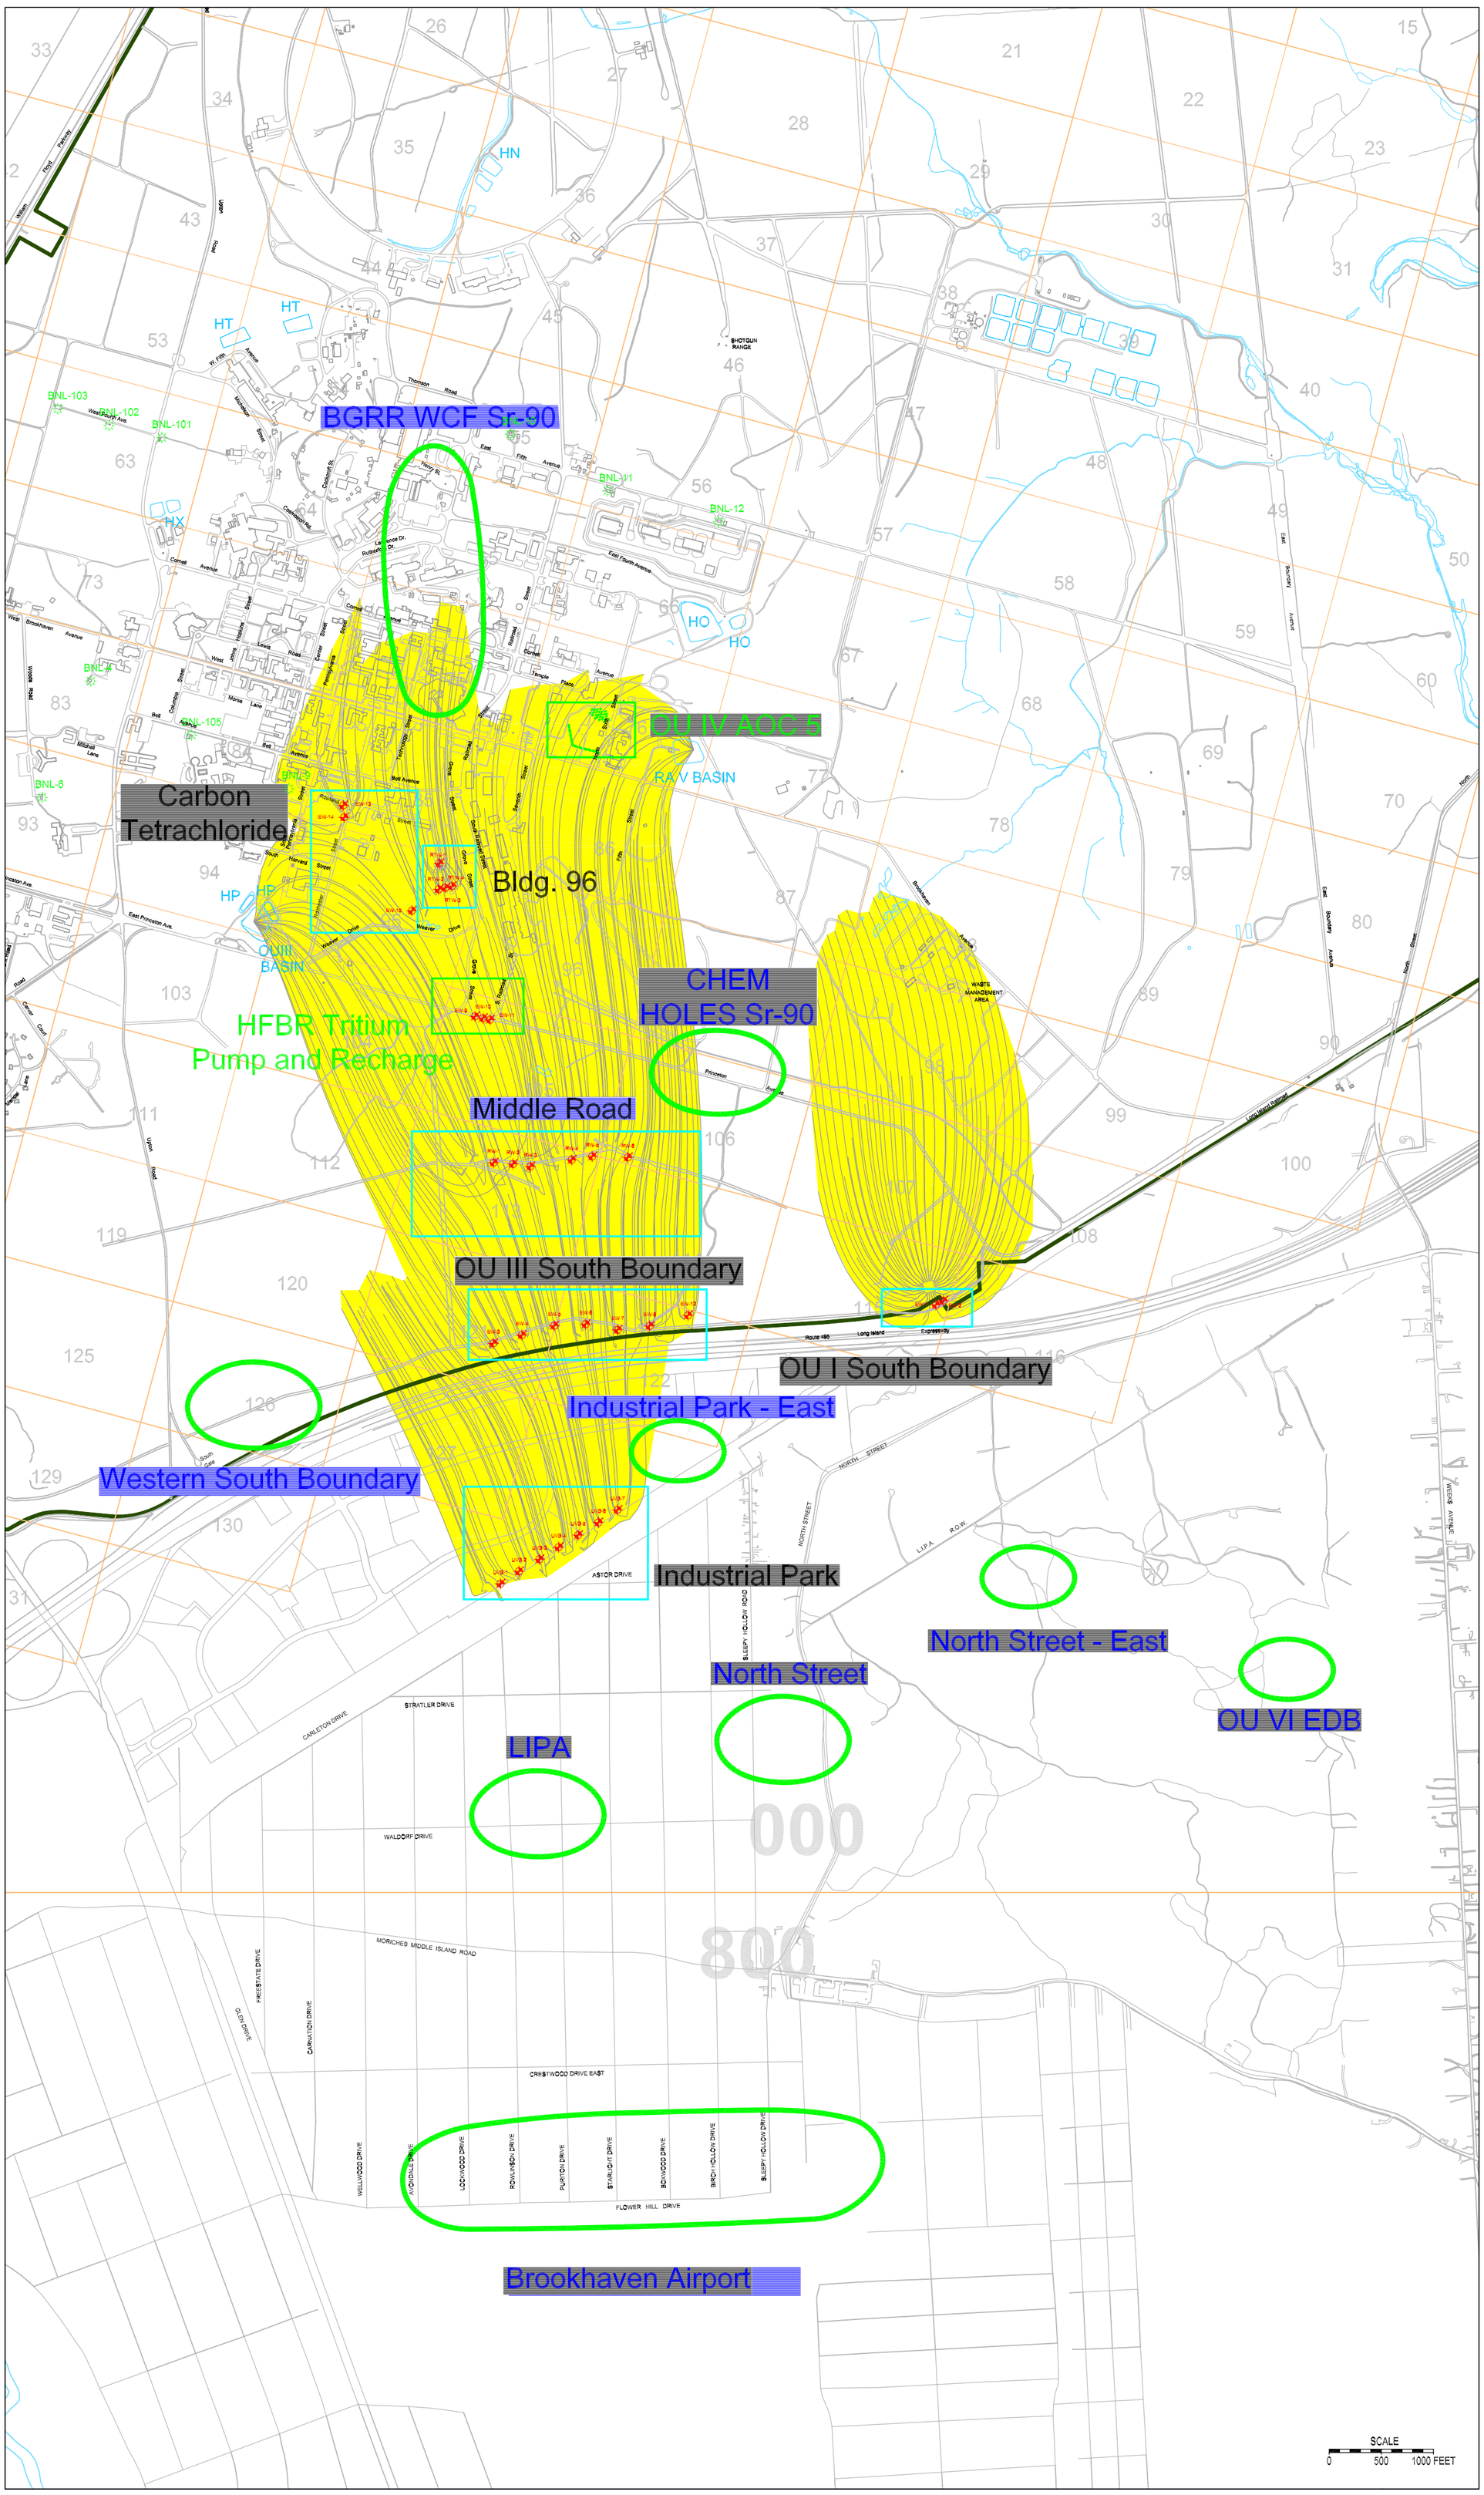

LEGEND

- 32 BNL GRID NUMBER
- EW-12 BNL REMEDIATION WELL
- BNL-12 BNL SUPPLY / PROCESS WELL
- OPERATING REMEDIATION SYSTEMS
- REMEDIATION SYSTEM PLACED IN STANDBY MODE
- PLANNED REMEDIATION SYSTEMS
- GROUNDWATER REMEDIATION SYSTEM CAPTURE ZONES