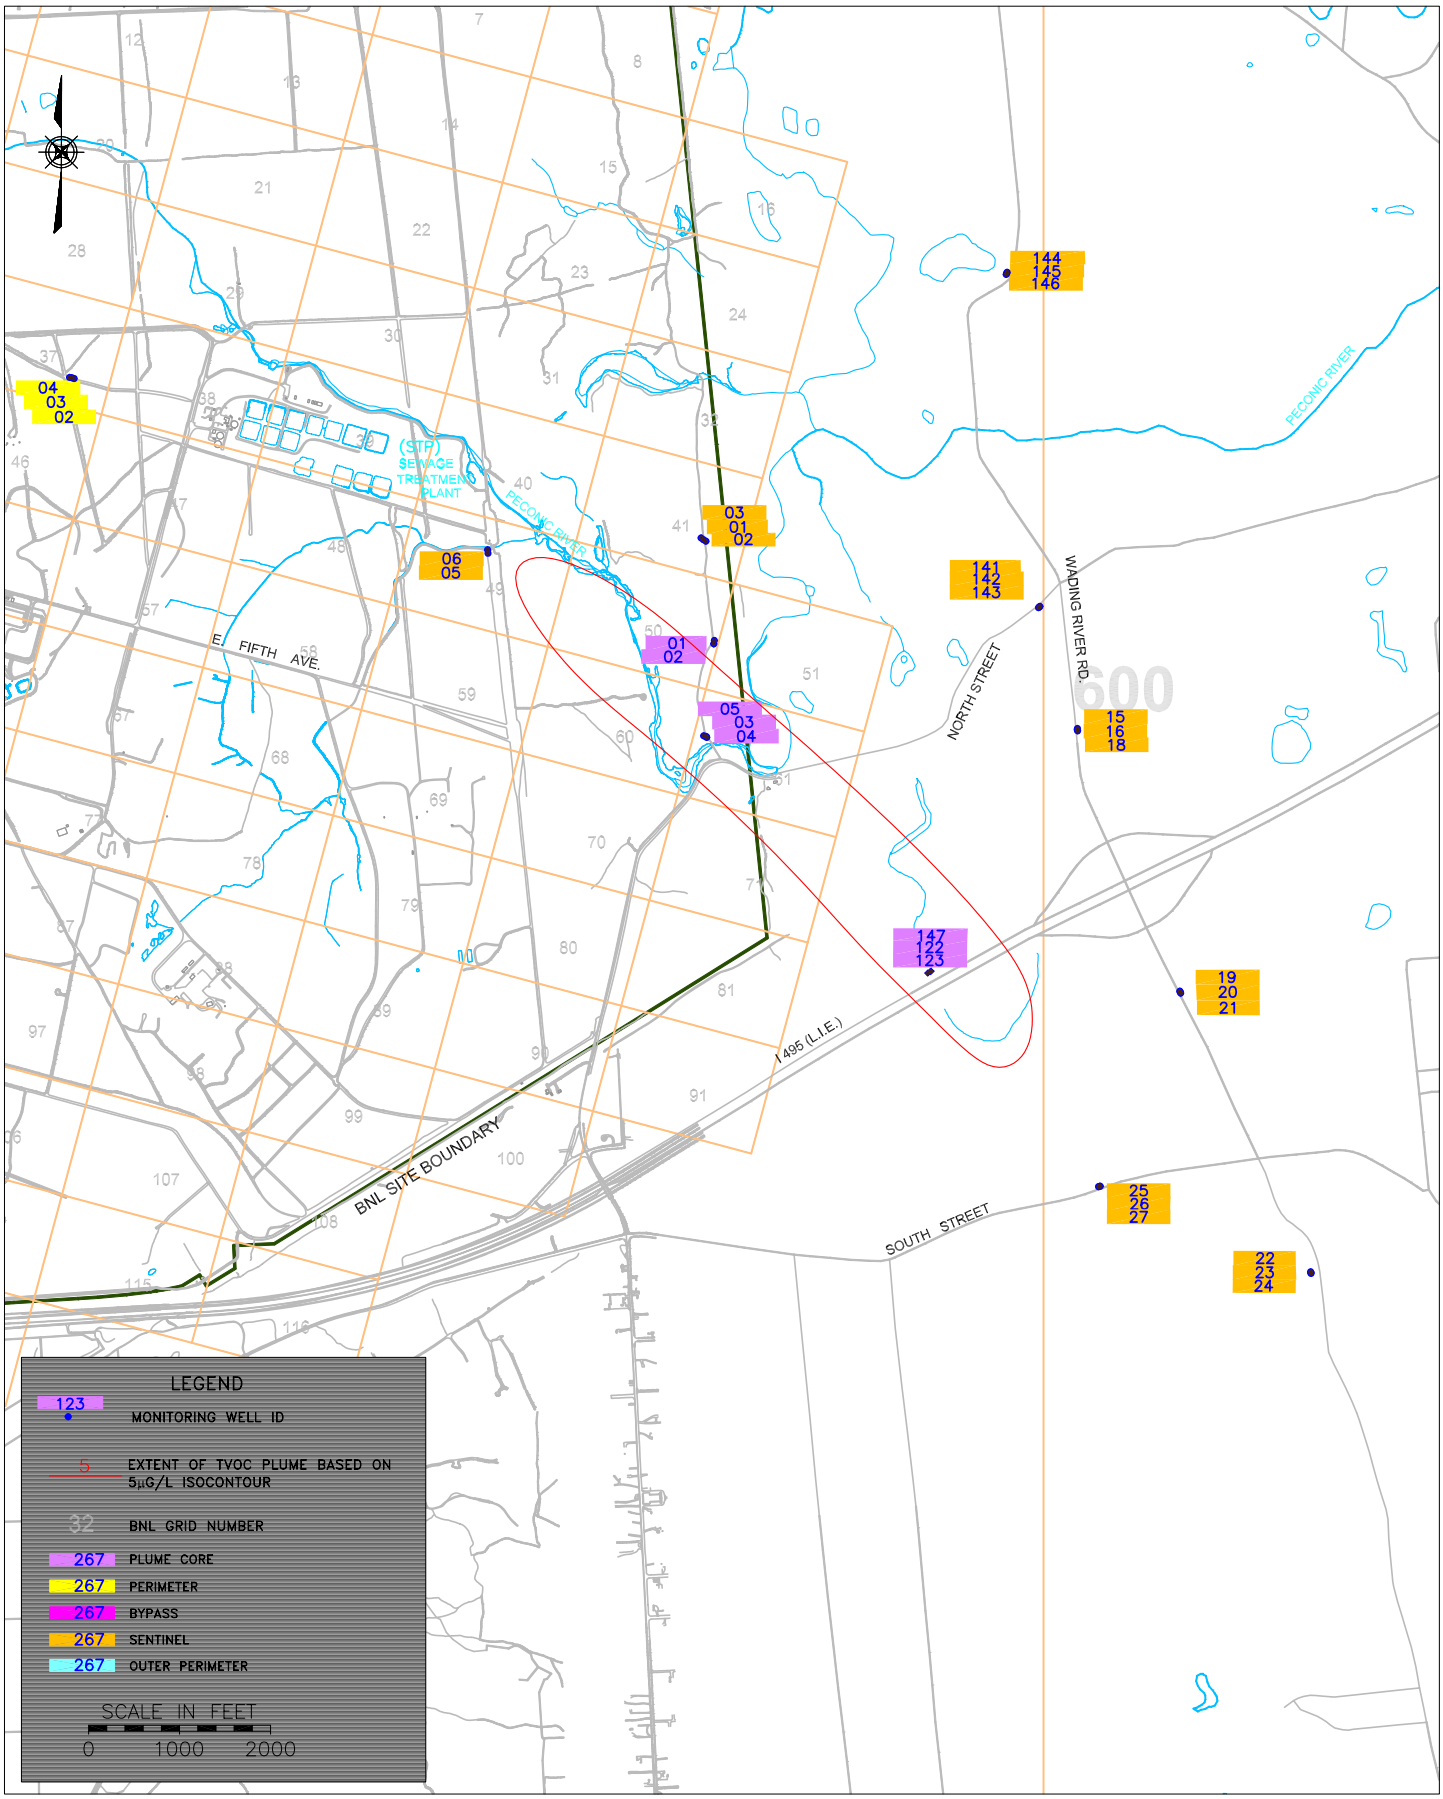

\\OERNT\GIS\GW_PROJECTS\DQO\Fig 3_4_01.DWG

BROOKHAVEN NATIONAL LABORATORY

ENVIRONMENTAL SERVICES DIVISION

TITLE:

OU V SEWAGE TREATMENT PLANT MONITORING WELL LOCATIONS

2001 BNL GROUNDWATER STATUS REPORT

DWN:	VT: HZ.:	DATE:	PROJECT NO.:
KCK	–	06/13/02	07176
CHKD: WRD	APPD: WRD	REV.: –	NOTES: –

FIGURE NO.: 3.4–1