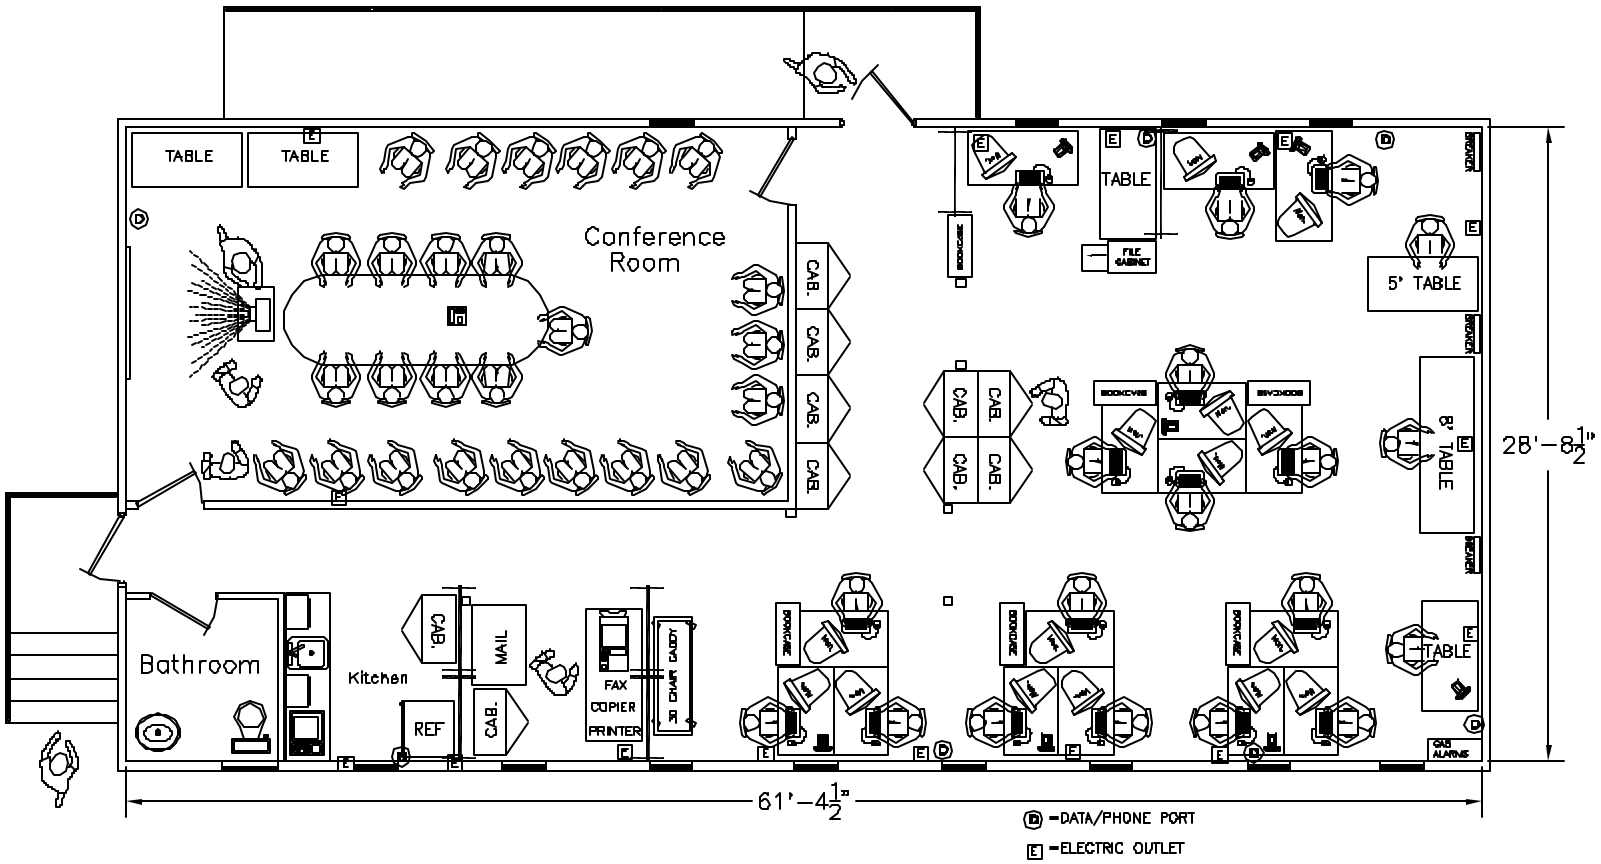

BLDG. 1006C

COUNTING HOUSE

Sept. 14, 2001

REVISIONS

REV	ZONE	ECN NO.	BY	DATE	CHECKED	APPROVED

BROOKHAVEN NATIONAL LABORATORY
UPTON, N.Y. 11875

TITLE: RHIC-STAR CNV BUILDING 1006C COUNTING HOUSE LAYOUT

SIZE: D | RHIC DRAWING NUMBER: CNV902-D-1 | REV: B

QA CATEGORY: A-3 | SCALE: 1/32 | SHEET 1 OF 1

STAR CATEGORY: 4.9

DO NOT SCALE DRAWING

STAR

CNV902-D-1 | SHEET 1 OF 1 | B