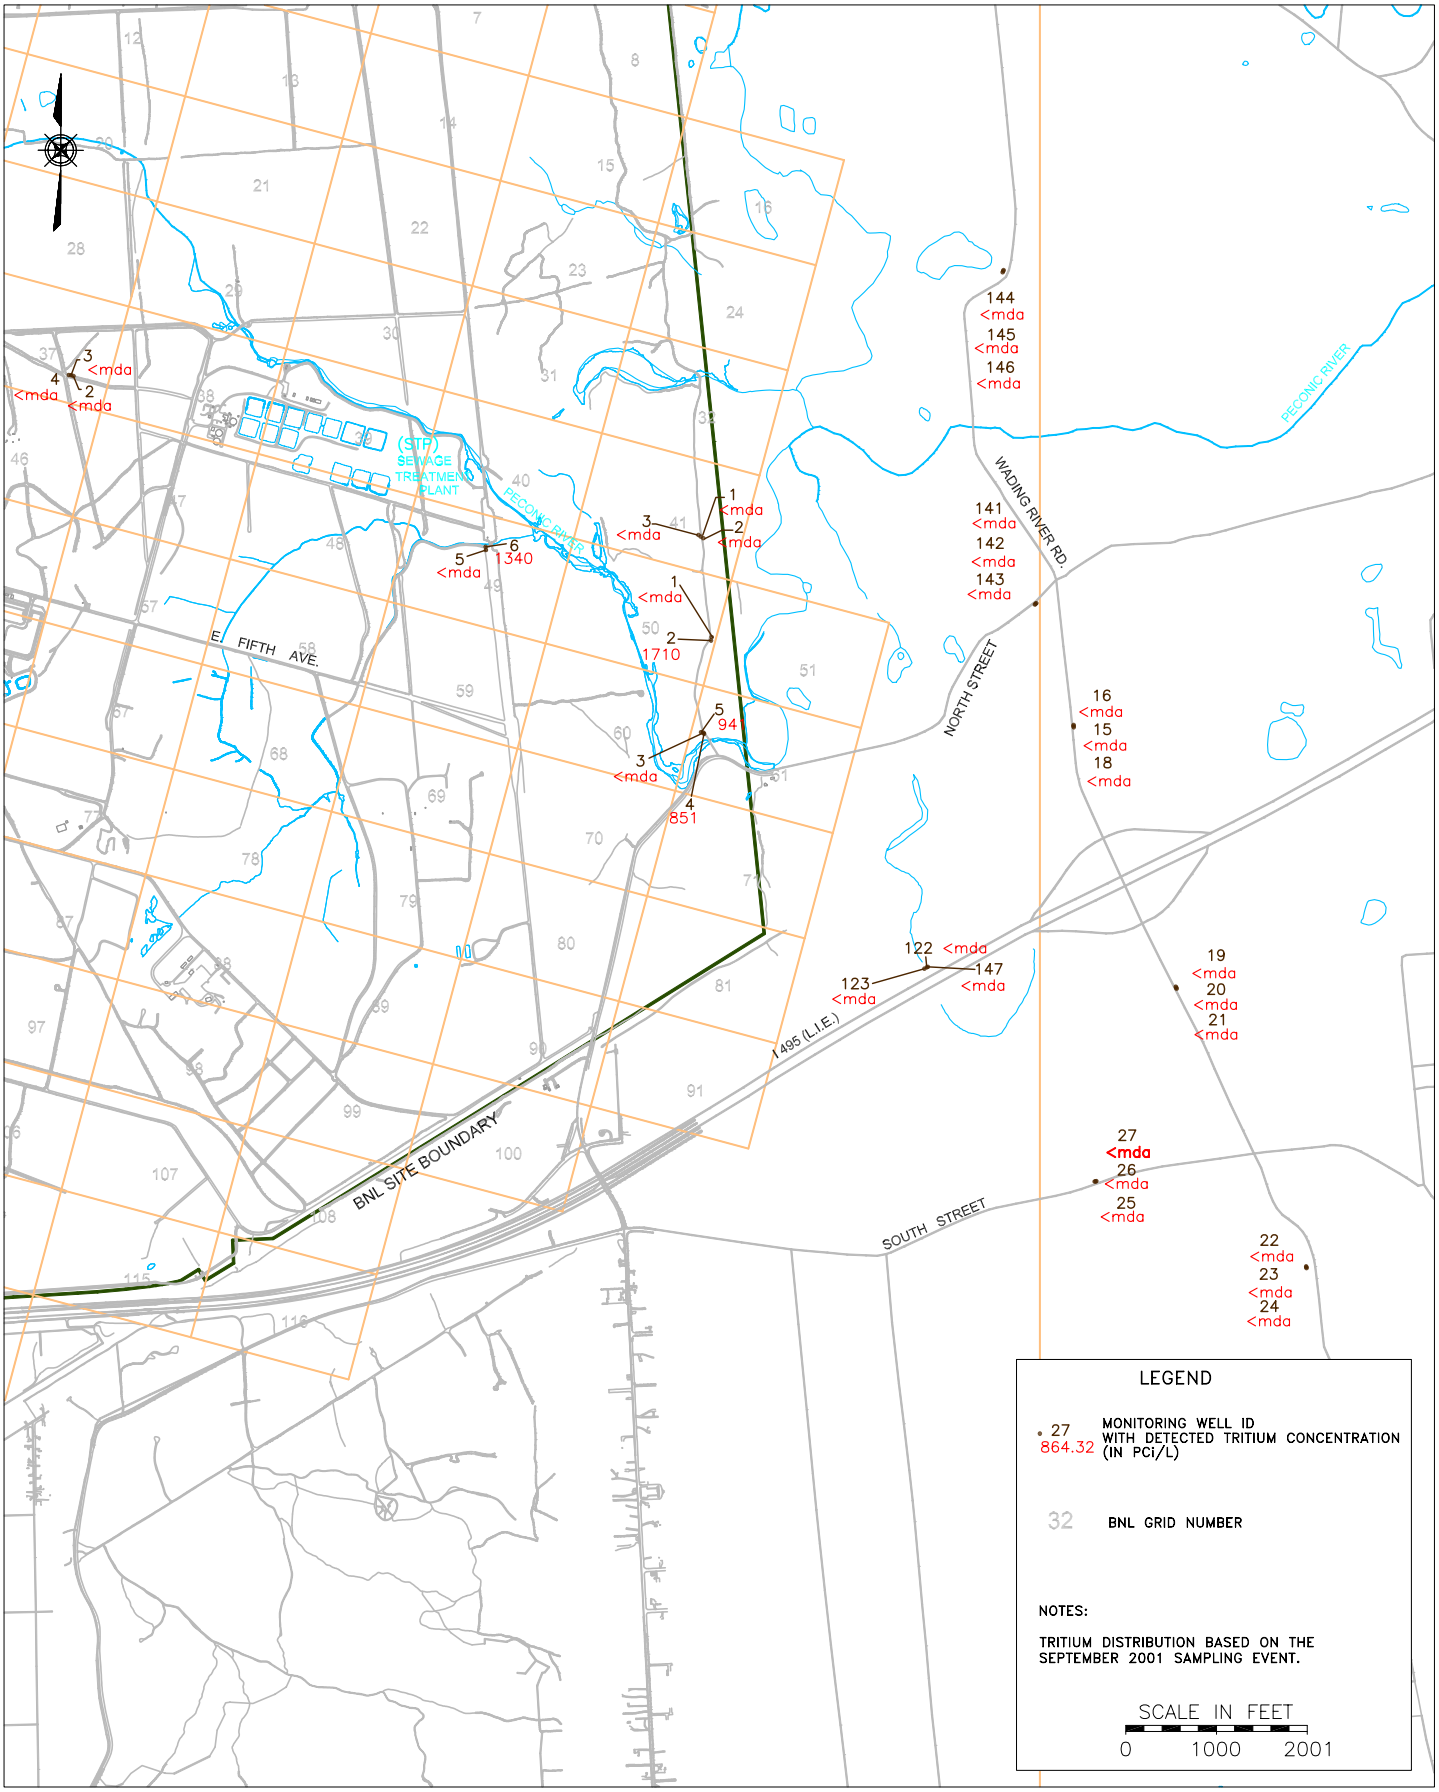

\\OERNT\GIS\GW_PROJECTS\CY_2001_GW_REPORT\FNAL_DRAFT_FIGURES\Fig 3_4_05.DWG

BROOKHAVEN NATIONAL LABORATORY
ENVIRONMENTAL SERVICES DIVISION

TITLE:

OU V SEWAGE TREATMENT PLANT TRITIUM RESULTS

2001 BNL GROUNDWATER STATUS REPORT

DWN:	VT: HZ.:	DATE:	PROJECT NO.:
KCK	–	06/13/02	07176
CHKD:	APPD:	REV.:	NOTES:
WRD	WRD	–	–

FIGURE NO.: 3.4–5