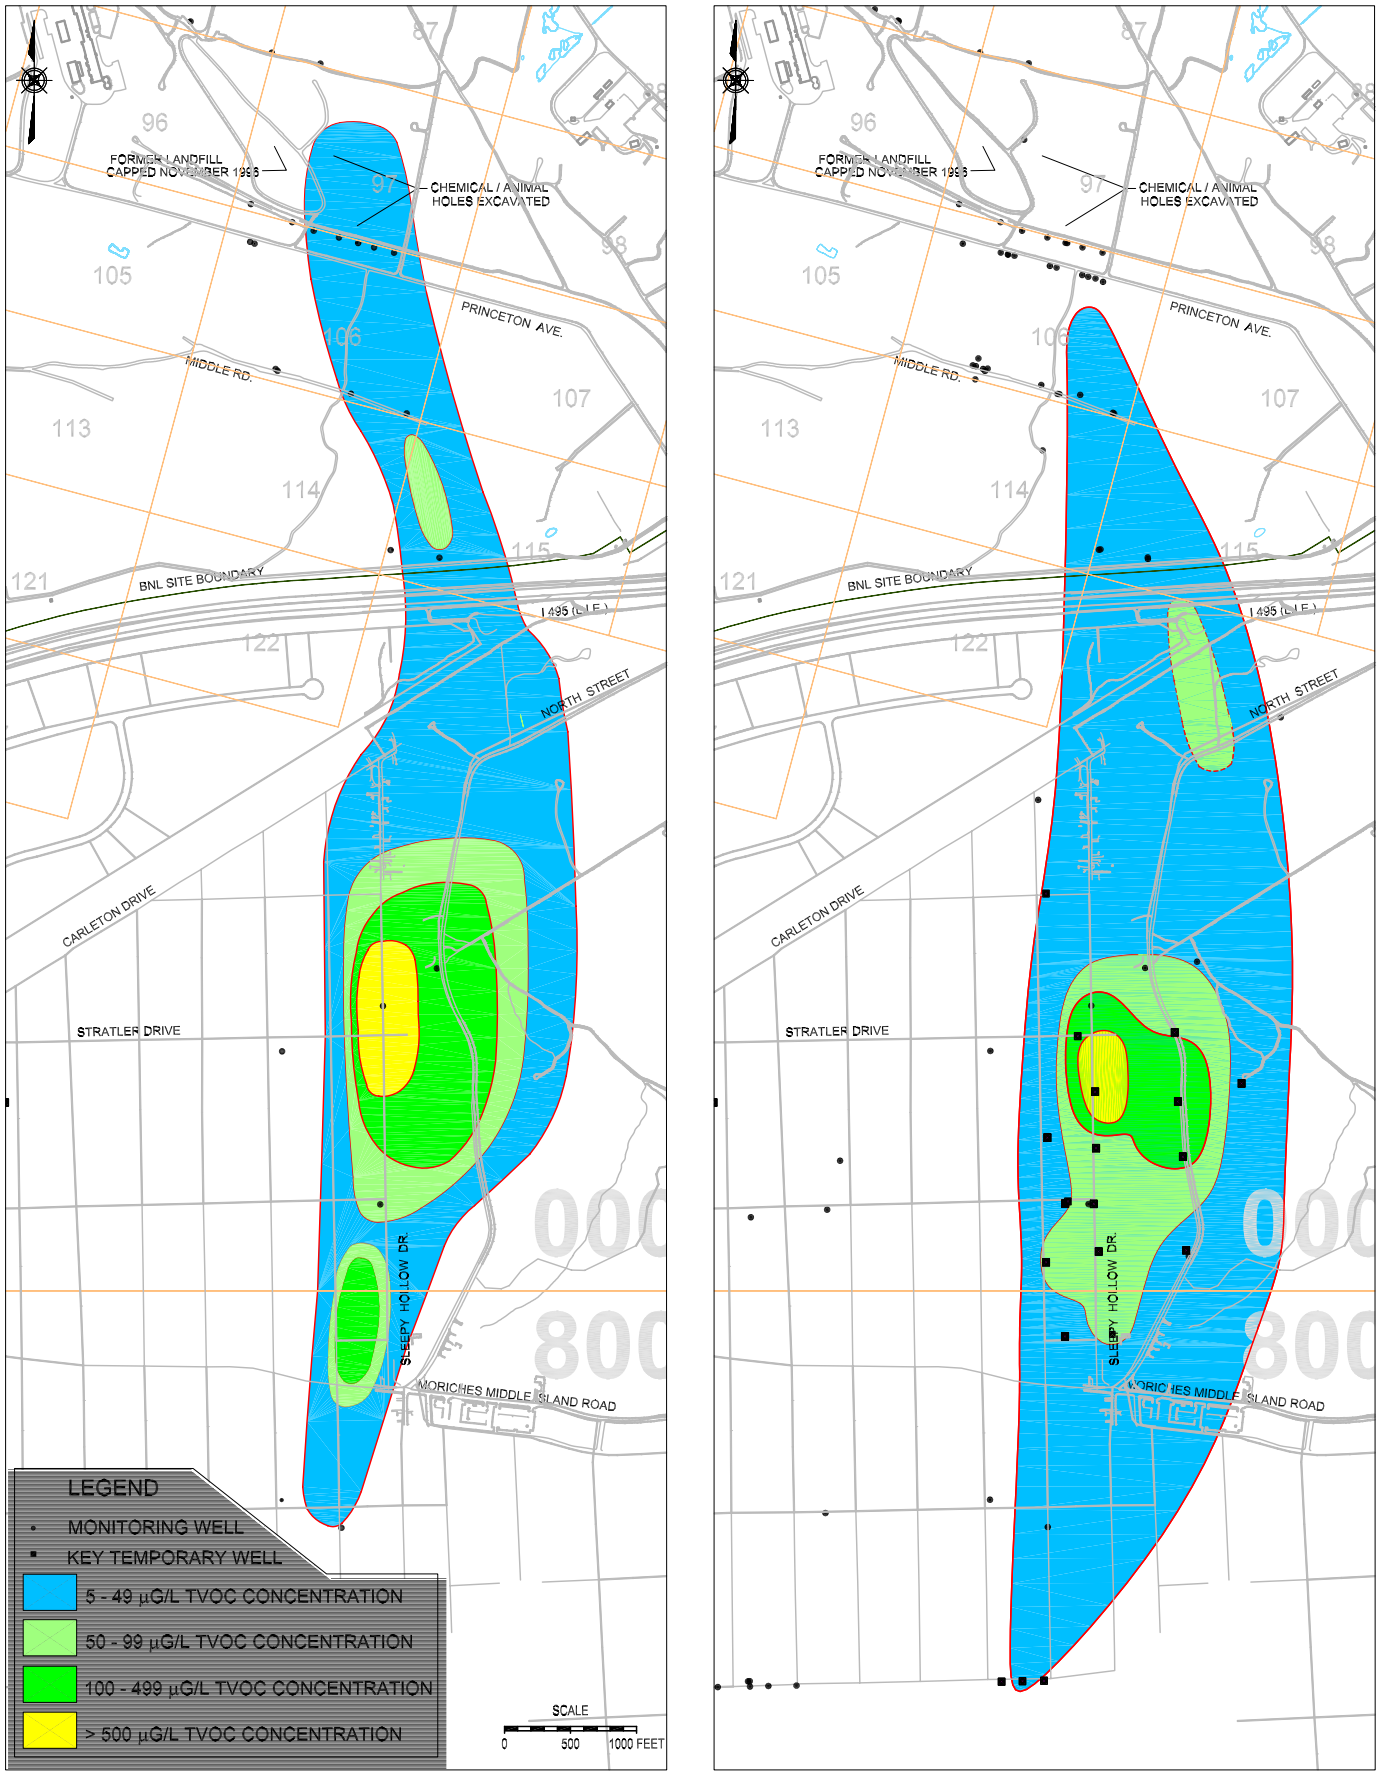

\\OERNT\GIS\GW_PROJECTS\CY_2001_GW_REPORT\FNAL_DRAFT_FIGURES\Fig 3_2_50.DWG

BROOKHAVEN NATIONAL LABORATORY

ENVIRONMENTAL SERVICES DIVISION

NORTH STREET (OU I/IV FORMER LANDFILL, ANIMAL/CHEMICAL PITS AND GLASS HOLES)
TVOC PLUME DISTRIBUTION
1997 – 2001
2001 BNL GROUNDWATER STATUS REPORT

DWN:	VT: HZ.:	DATE:	PROJECT NO.:
KCK	–	06/13/02	07176
CHKD:	APPD:	REV.:	NOTES:
WRD	WRD	–	–

FIGURE NO.: 3.2–50