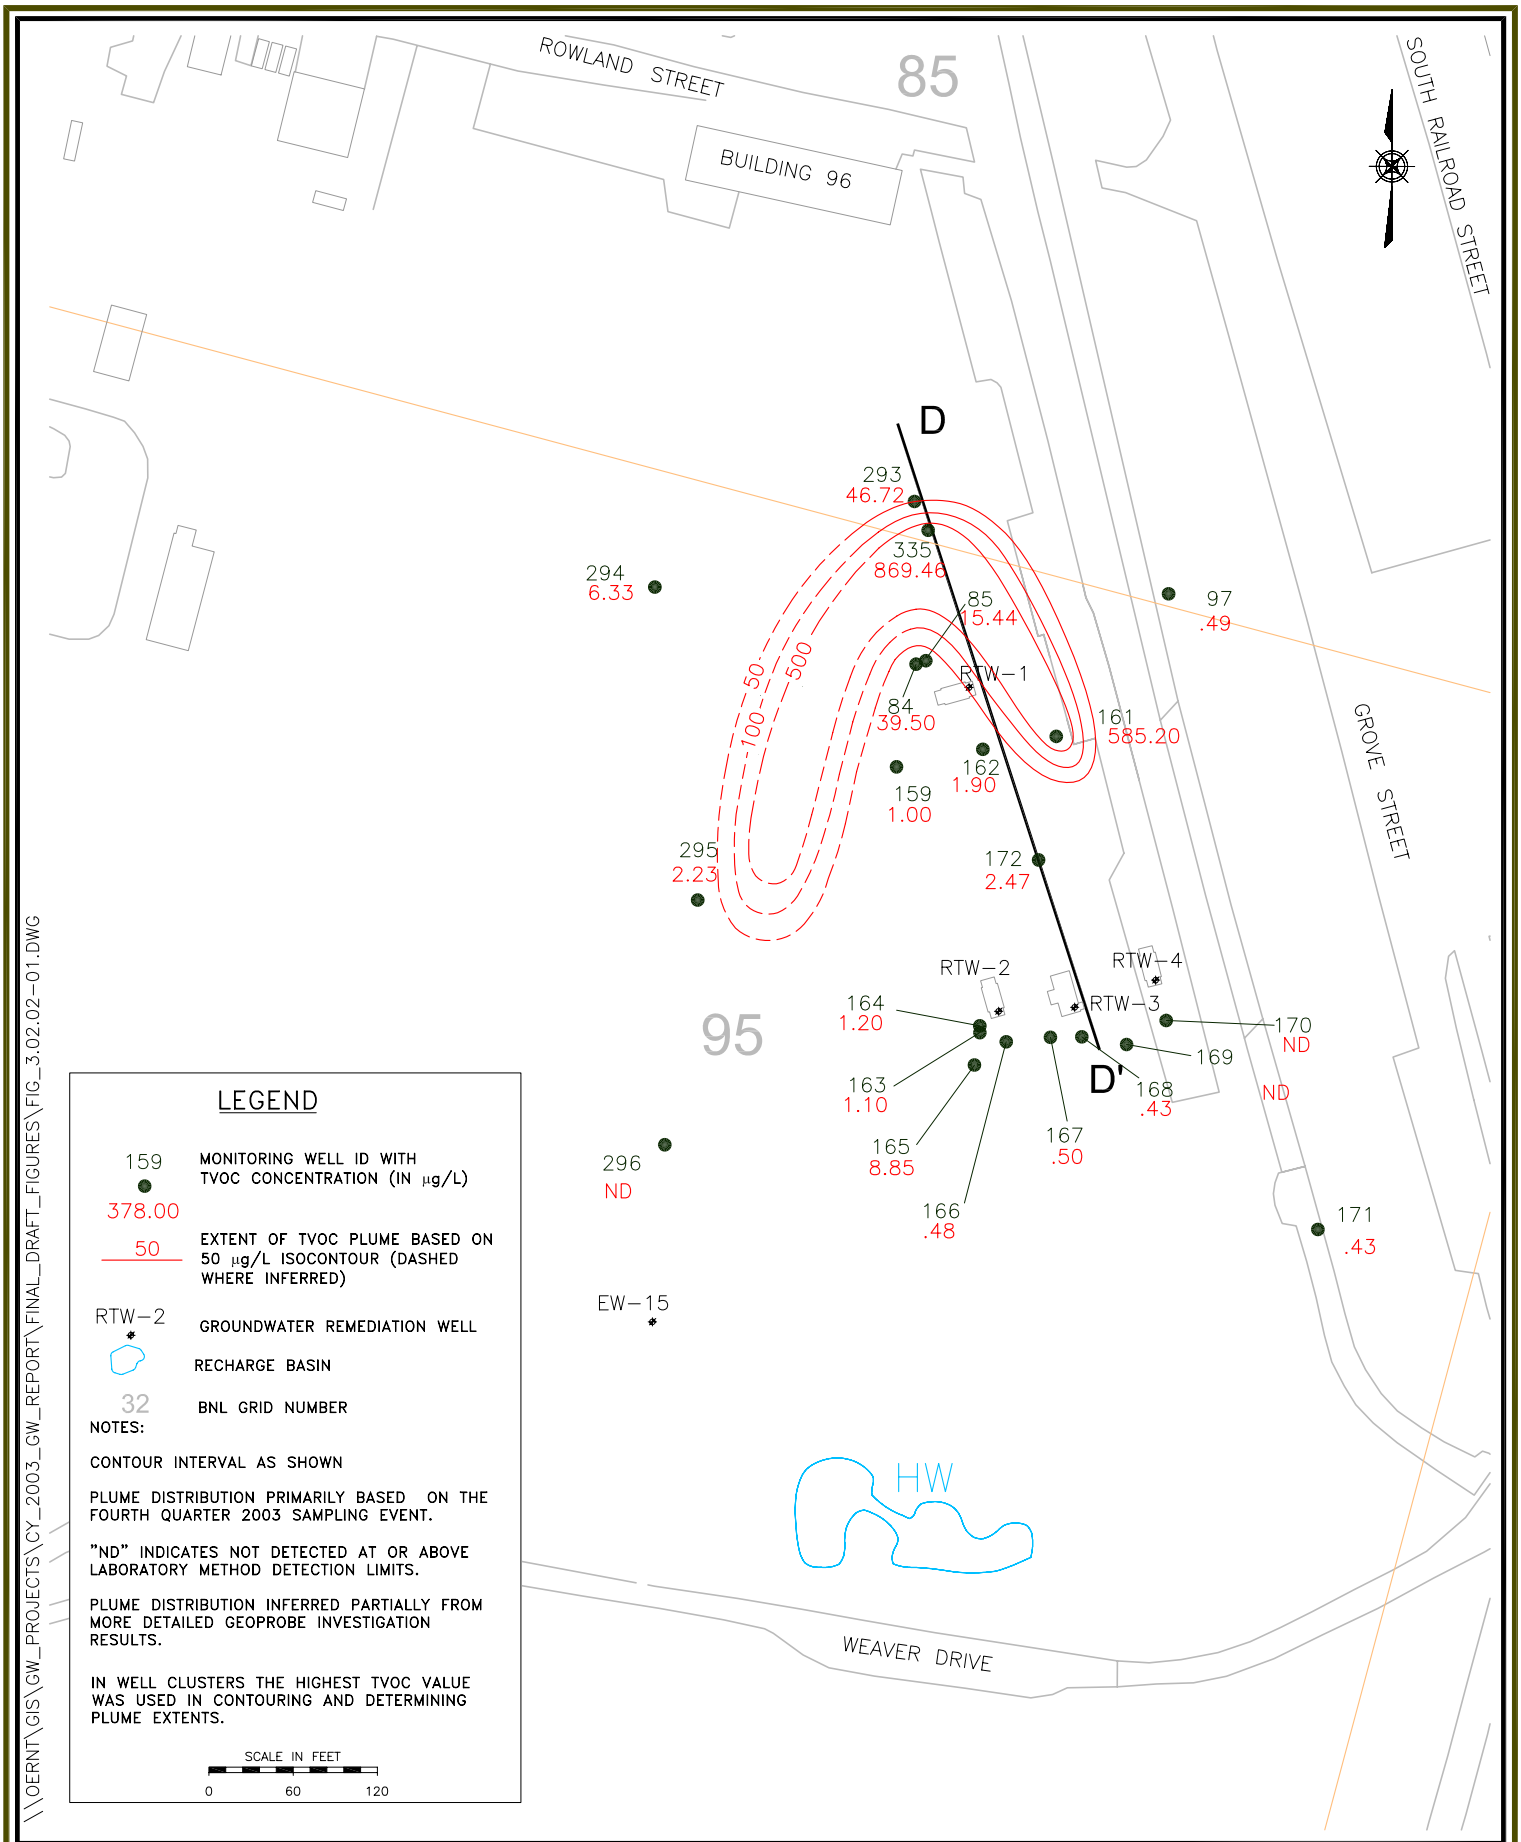


\\OERNT\GIS\GW_PROJECTS\CY_2003_GW_REPORT\FINAL_DRAFT_FIGURES\FIG_3.02.02-01.DWG

BROOKHAVEN NATIONAL LABORATORY

GROUNDWATER PROTECTION PROGRAM

TITLE:

OU III BUILDING 96 AREA
TVOC PLUME DISTRIBUTION
2003 BNL GROUNDWATER STATUS REPORT

| DWN: | VT: HZ.: | DATE: | PROJECT NO.: |
|---|---|---|---|
| ALR | – | 06/01/04 | 07340 |
| CHKD: | APPD: | REV.: | NOTES: |
| WRD | MGH | 1 | |

FIGURE NO.: 3.2.2-1