BROOKHAVEN NATIONAL LABORATORY

EWMS DIVISION

2004 BNL GROUNDWATER STATUS REPORT

09/02/05 (Rev. 2)

FIGURE: 3.0 -1

OPERATING AND PLANNED GROUNDWATER REMEDIATION SYSTEMS

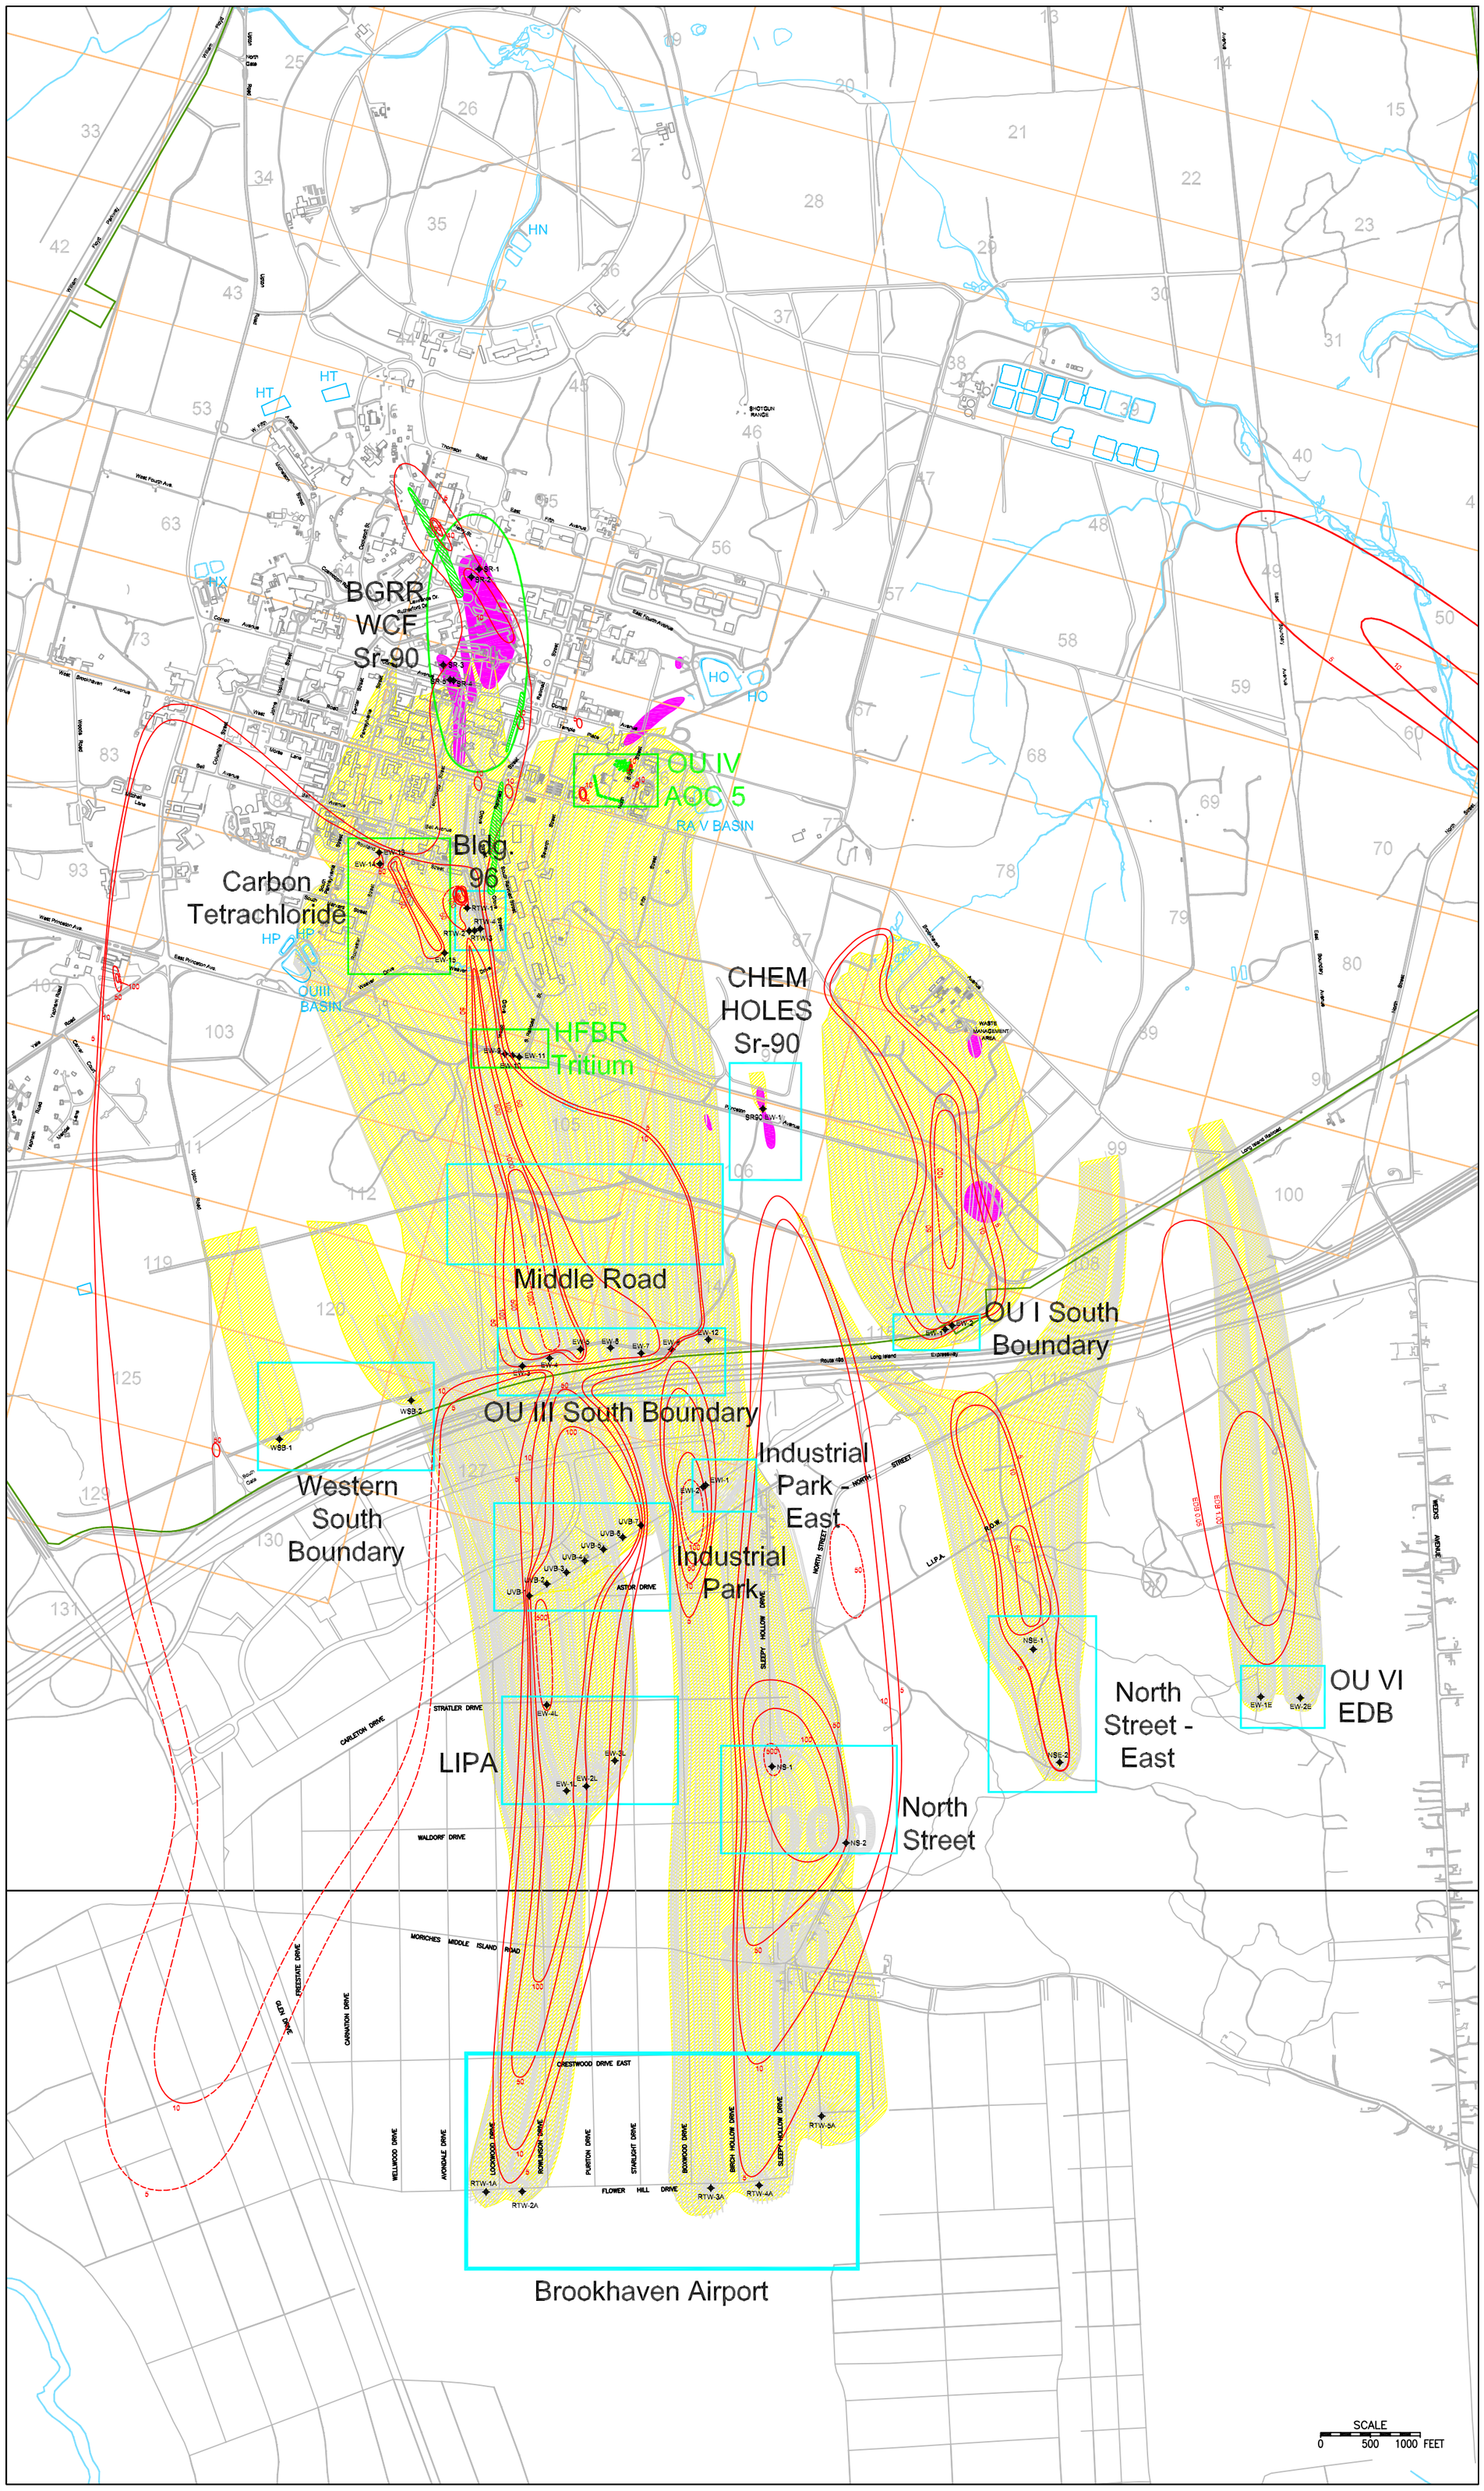

LEGEND

- 32 — BNL GRID NUMBER
- EW-12 — BNL REMEDIATION WELL
- PROPOSED BNL REMEDIATION WELL
- BNL-12 — BNL SUPPLY / PROCESS WELL
- OPERATING REMEDIATION SYSTEMS
- REMEDIATION SYSTEM PLACED IN STANDBY MODE
- PLANNED REMEDIATION SYSTEMS
- GROUNDWATER REMEDIATION SYSTEM CAPTURE ZONES
- 2004 TVOC PLUME UNLESS SPECIFIED. CONCENTRATION AS INDICATED. (DASHED WHERE INFERRED)
- 2004 TRITIUM PLUME. OUTLINE IS 20,000 PCI/L.
- 2004 STRONTIUM 90 PLUME. OUTLINE IS 8 PCI/L.

\\OERNT\GIS\GW_PROJECTS\CY_2004_GW_REPORT\FINAL_FIGURES\FIG_3.0-01.DWG