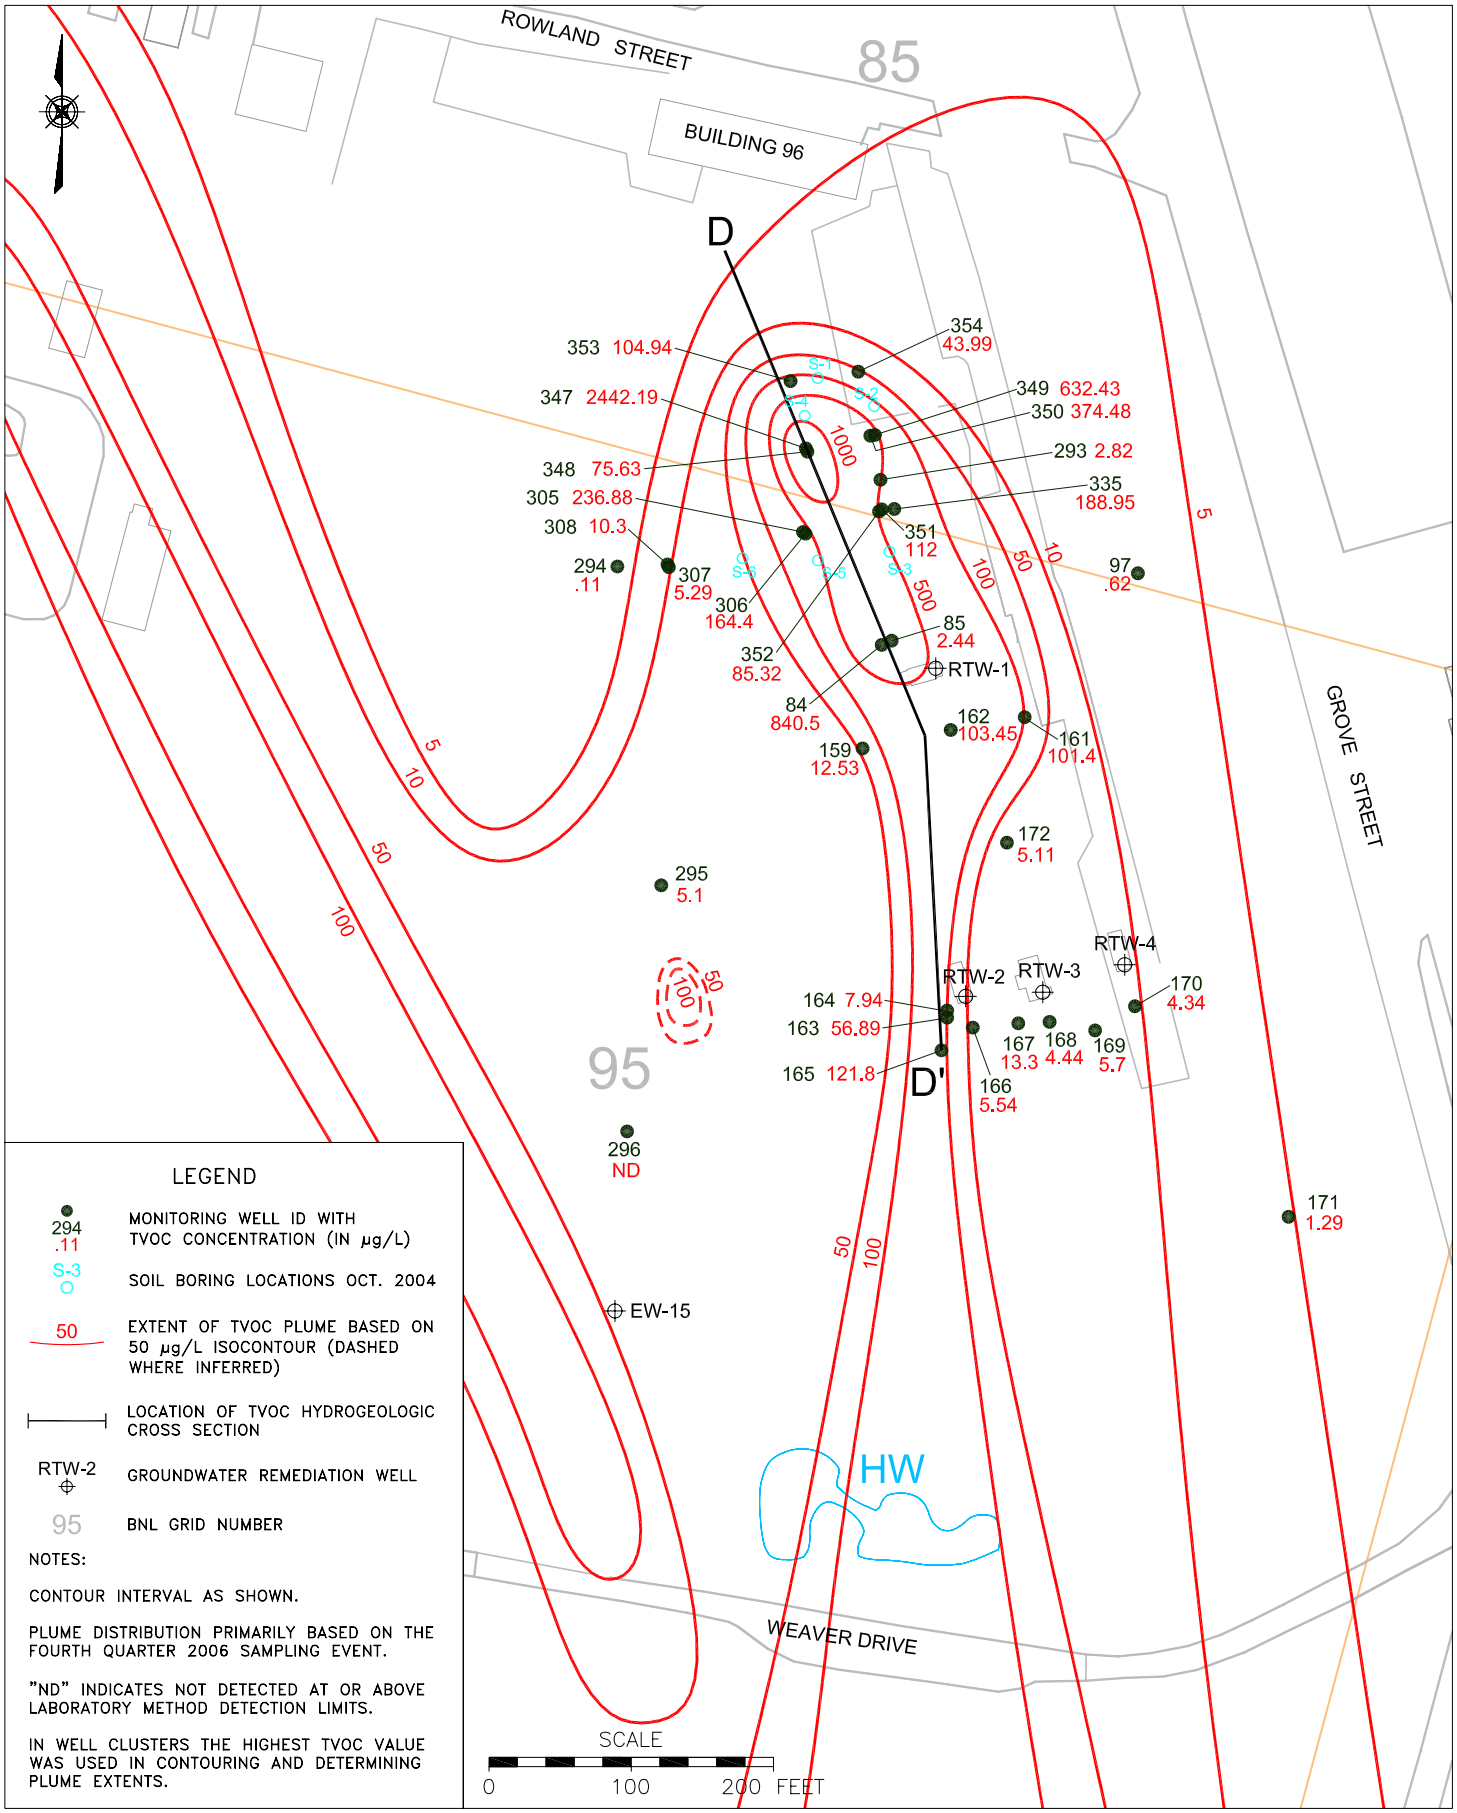

\\OERNT\GIS\GW_PROJECTS\CY_2006_GW_REPORT\FINAL_DRAFT_FIGURES\FIG_3-02-02-01.DWG

BROOKHAVEN NATIONAL LABORATORY

EWMS DIVISION

TITLE:

OU III BUILDING 96 AREA TVOC PLUME DISTRIBUTION

2006 BNL GROUNDWATER STATUS REPORT

DWN:	VT: HZ.:	DATE:	PROJECT NO.:
YS	–	06/15/07	–
CHKD:	APPD:	REV.:	NOTES:
JEB	WRD	–	–

FIGURE NO.: 3.2.2–1