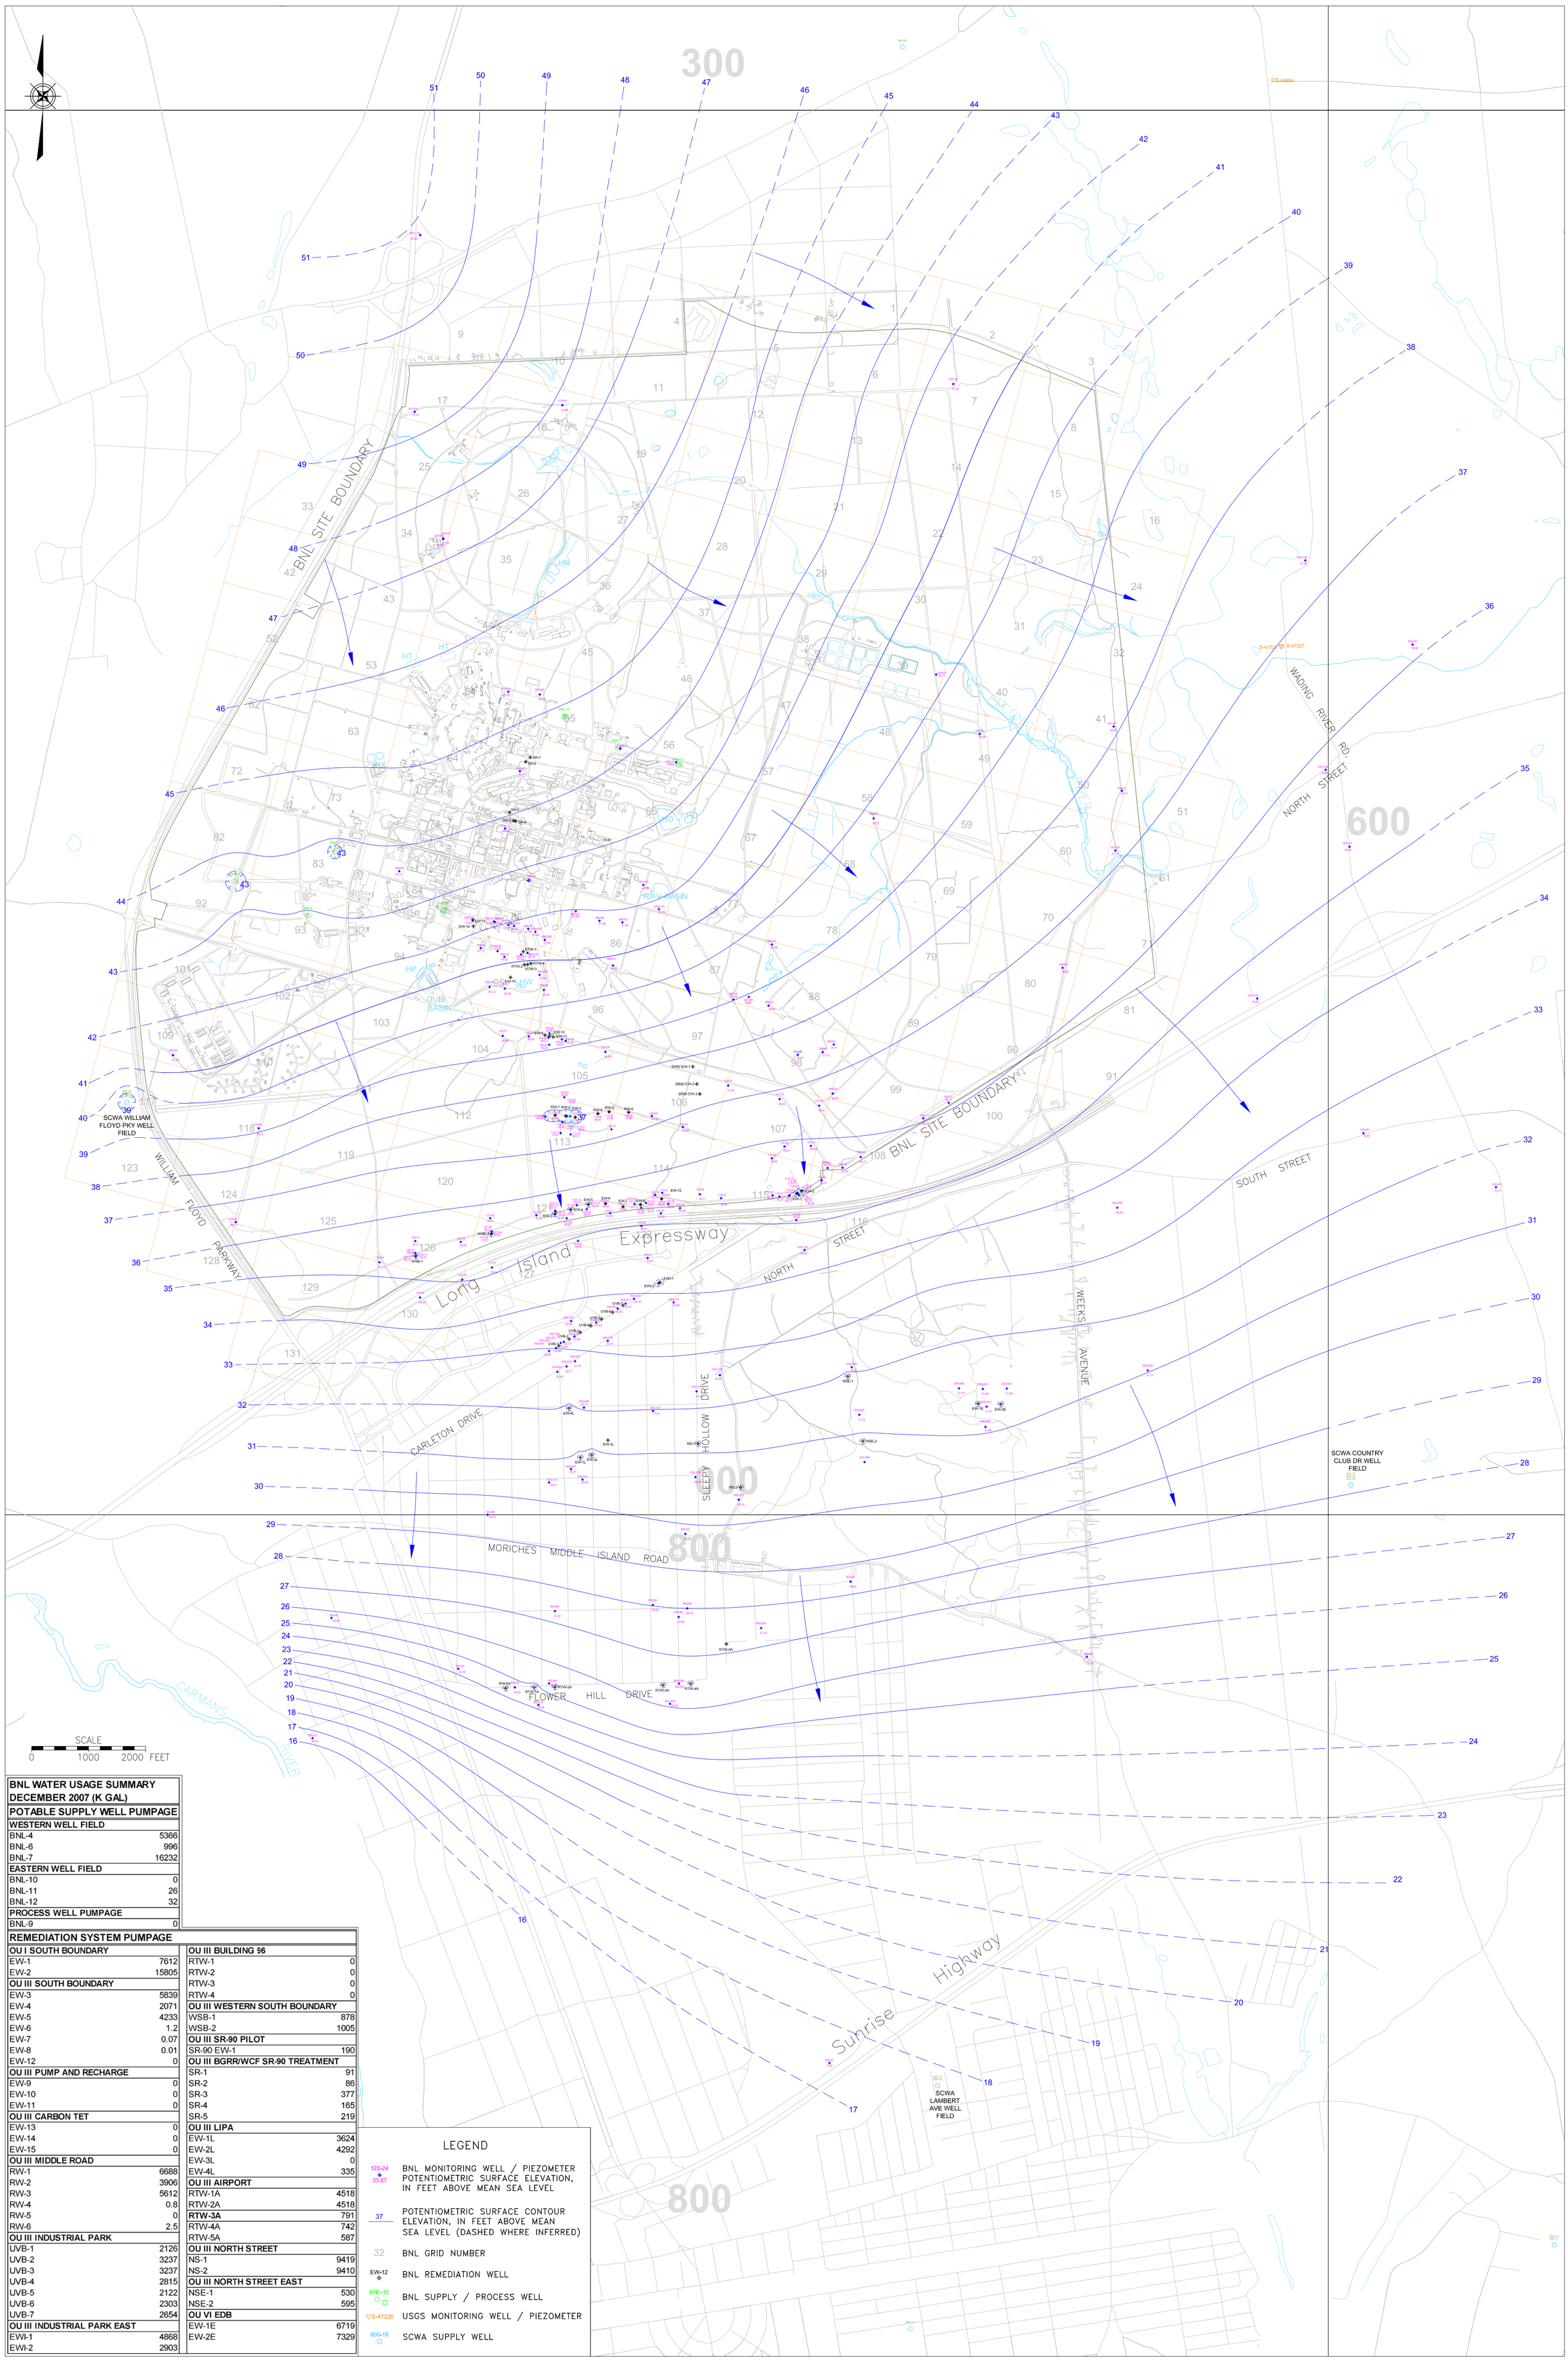

BNL WATER USAGE SUMMARY DECEMBER 2007 (K GAL)	
POTABLE SUPPLY WELL PUMPAGE	
WESTERN WELL FIELD	
BNL-4	5366
BNL-6	996
BNL-7	16232
EASTERN WELL FIELD	
BNL-10	0
BNL-11	26
BNL-12	32
PROCESS WELL PUMPAGE	
BNL-9	0

REMEDIATION SYSTEM PUMPAGE	
OU I SOUTH BOUNDARY	
EW-1	7612
EW-2	15805
OU III SOUTH BOUNDARY	
EW-3	5839
EW-4	2071
EW-5	4233
EW-6	1.2
EW-7	0.07
EW-8	0.01
EW-12	0
OU III PUMP AND RECHARGE	
EW-9	0
EW-10	0
EW-11	0
OU III CARBON TET	
EW-13	0
EW-14	0
EW-15	0
OU III MIDDLE ROAD	
RW-1	6688
RW-2	3906
RW-3	5612
RW-4	0.8
RW-5	0
RW-6	2.5
OU III INDUSTRIAL PARK	
UVB-1	2126
UVB-2	3237
UVB-3	3237
UVB-4	2815
UVB-5	2122
UVB-6	2303
UVB-7	2654
OU III INDUSTRIAL PARK EAST	
EWI-1	4868
EWI-2	2903
OU III BUILDING 96	
RTW-1	0
RTW-2	0
RTW-3	0
RTW-4	0
OU III WESTERN SOUTH BOUNDARY	
WSB-1	878
WSB-2	1005
OU III SR-90 PILOT	
SR-90 EW-1	190
OU III BGRR/WCF SR-90 TREATMENT	
SR-1	91
SR-2	86
SR-3	377
SR-4	165
SR-5	219
OU III LIPA	
EW-1L	3624
EW-2L	4292
EW-3L	0
EW-4L	335
OU III AIRPORT	
RTW-1A	4518
RTW-2A	4518
RTW-3A	791
RTW-4A	742
RTW-5A	587
OU III NORTH STREET	
NS-1	9419
NS-2	9410
OU III NORTH STREET EAST	
NSE-1	530
NSE-2	595
OU VI EDB	
EW-1E	6719
EW-2E	7329

LEGEND

122-24 33.87	BNL MONITORING WELL / PIEZOMETER POTENTIOMETRIC SURFACE ELEVATION, IN FEET ABOVE MEAN SEA LEVEL
37	POTENTIOMETRIC SURFACE CONTOUR ELEVATION, IN FEET ABOVE MEAN SEA LEVEL (DASHED WHERE INFERRED)
32	BNL GRID NUMBER
EW-12	BNL REMEDIATION WELL
BNL-12	BNL SUPPLY / PROCESS WELL
S-47226	USGS MONITORING WELL / PIEZOMETER
800-19	SCWA SUPPLY WELL

\\DERNT\GIS\GW_PROJECTS\CY_2007_GW_REPORT\FINAL_FIGURES\FIG_2-03.DWG

BROOKHAVEN NATIONAL LABORATORY
EWMS DIVISION

TITLE: POTENTIOMETRIC SURFACE CONTOURS OF THE DEEP GLACIAL ZONE DECEMBER 3–6, 2007
2007 BNL GROUNDWATER STATUS REPORT

DWN: YS	VS: HS.: –	DATE: 06/13/08	PROJECT NO.: –
CHKD: JEB	APPD: WRD	REV.: –	NOTES: –
FIGURE NO.: 2–3			