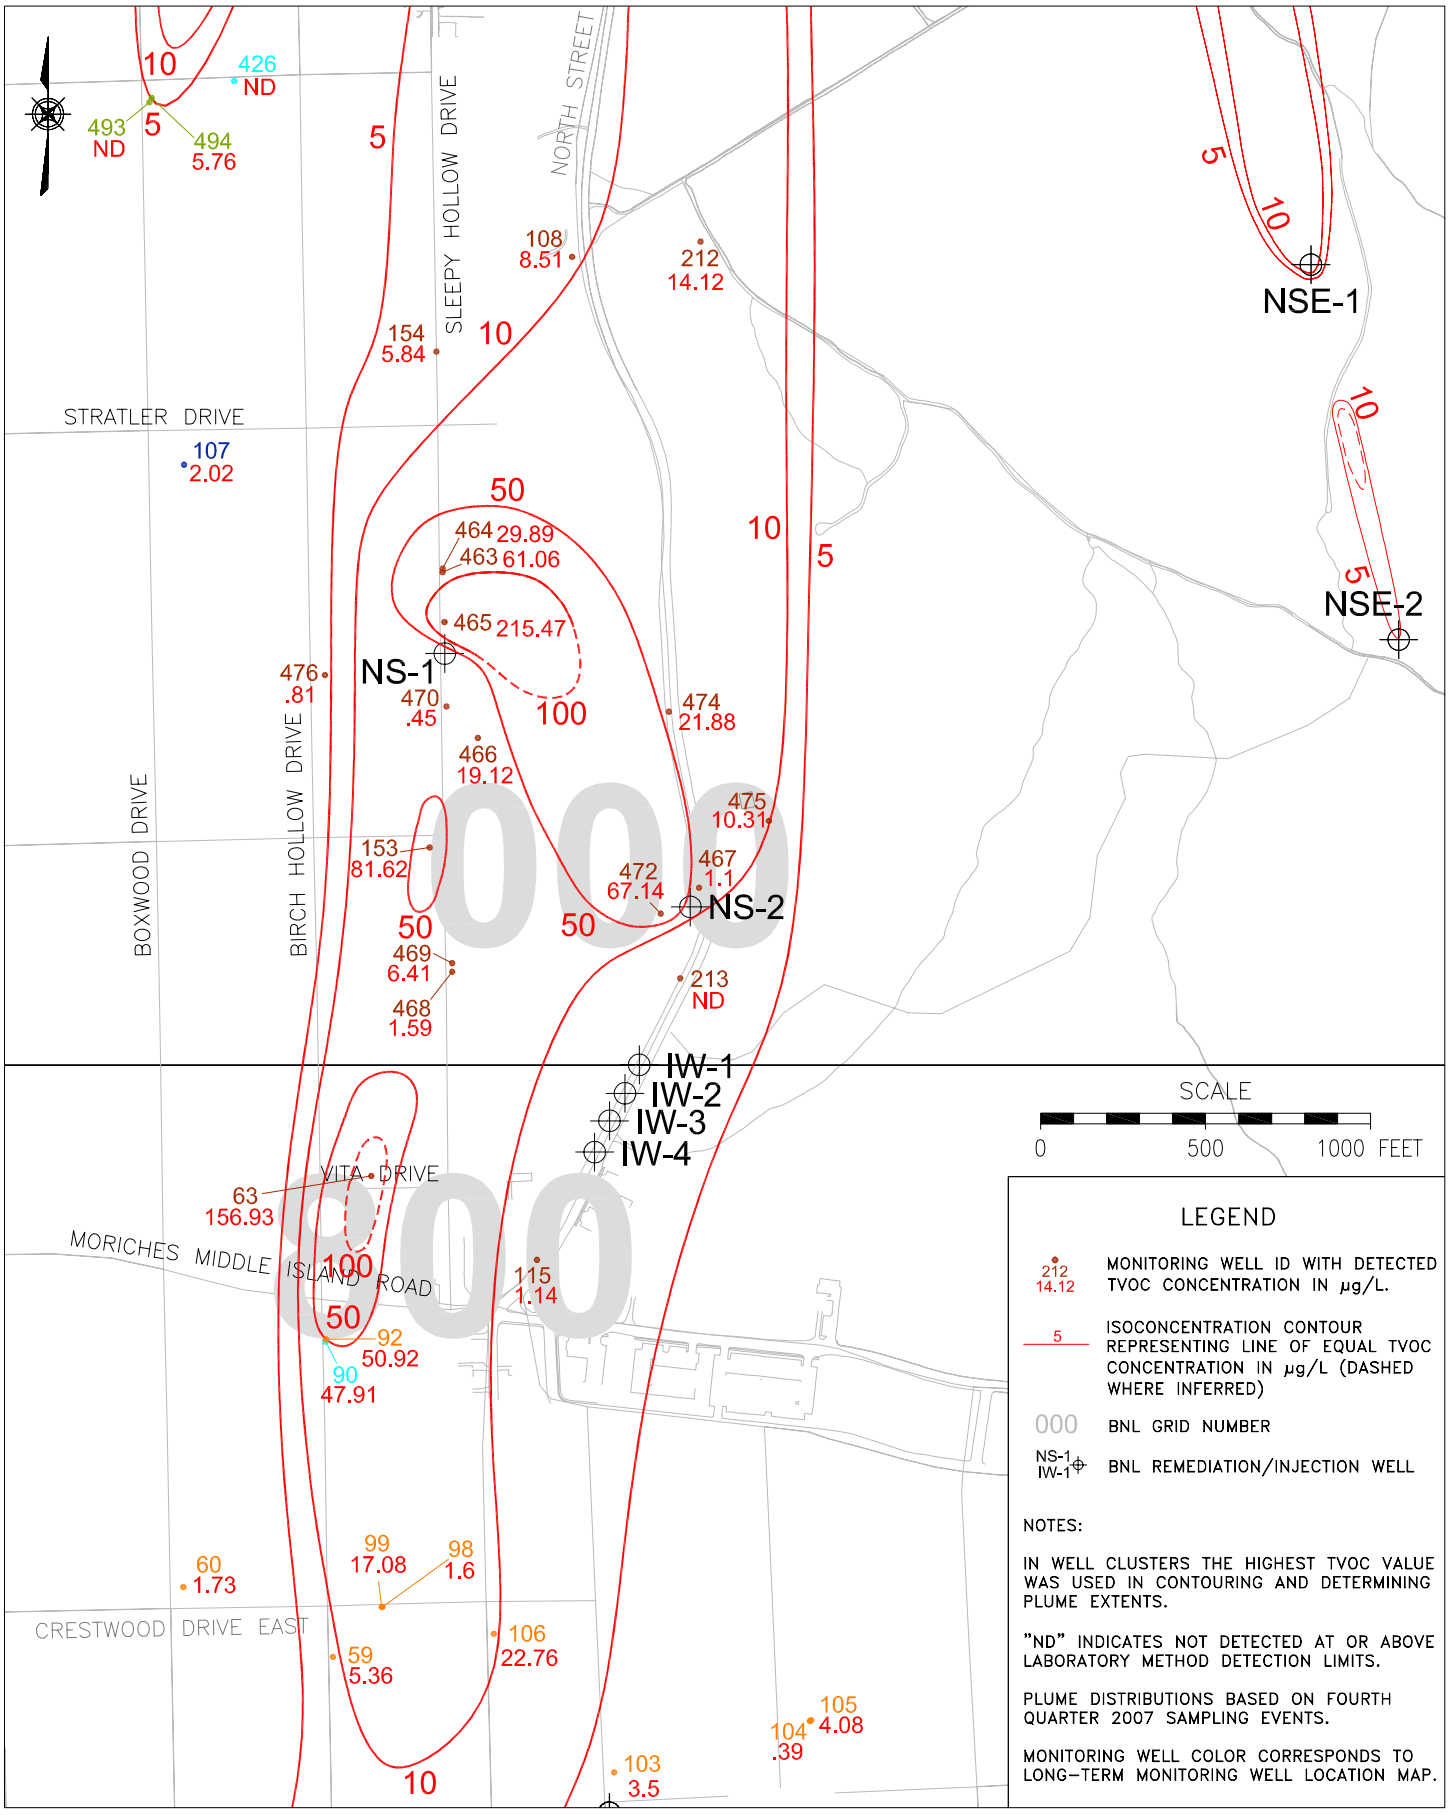

\\OERNT\GIS\GW_PROJECTS\CY_2007_GW_REPORT\FINAL_FIGURES\FIG_3.02.08-05.DWG

BROOKHAVEN NATIONAL LABORATORY

EWMS DIVISION

TITLE: NORTH STREET (OU I/IV, FORMER LANDFILL, ANIMAL/CHEMICAL PITS AND GLASS HOLES)
TVOC PLUME DISTRIBUTION
2007 BNL GROUNDWATER STATUS REPORT

DWN:	VT: HZ.:	DATE:	PROJECT NO.:
AJZ	–	06/13/08	–
CHKD:	APPD:	REV.:	NOTES:
JEB	WRD	–	–

FIGURE NO.: 3.2.8-5