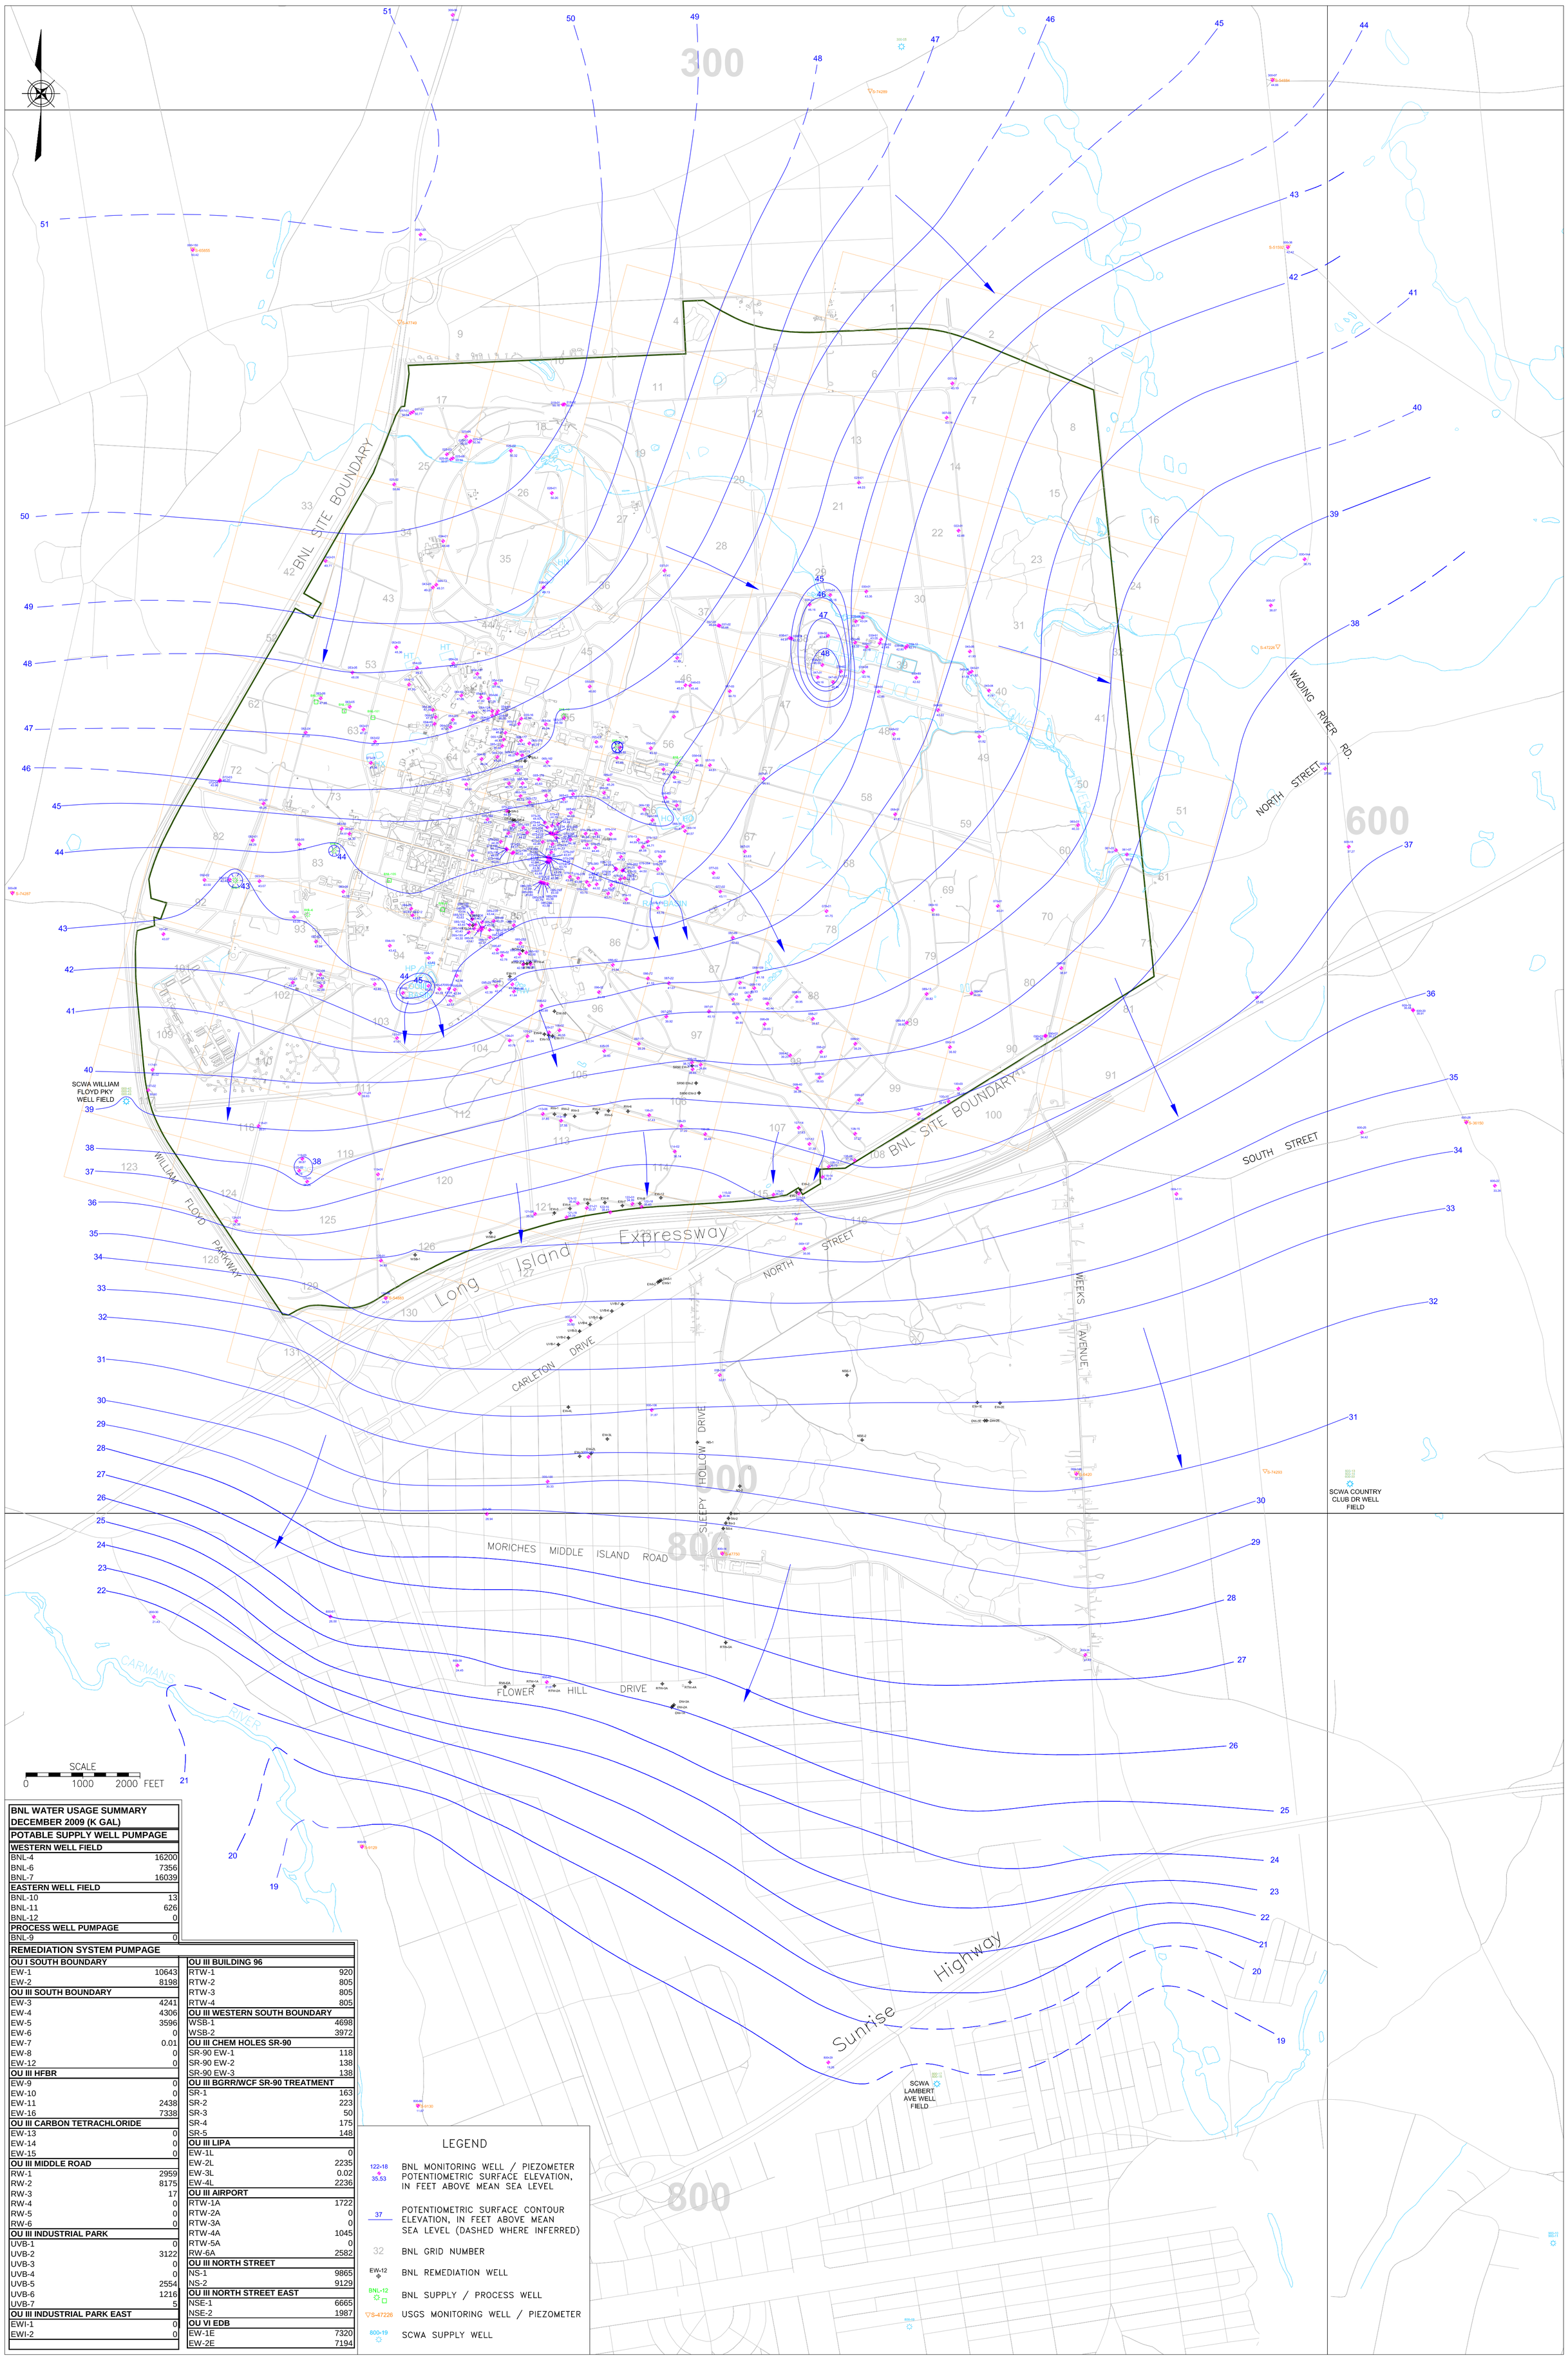

BNL WATER USAGE SUMMARY DECEMBER 2009 (K GAL)	
POTABLE SUPPLY WELL PUMPAGE	
WESTERN WELL FIELD	
BNL-4	16200
BNL-6	7356
BNL-7	16039
EASTERN WELL FIELD	
BNL-10	13
BNL-11	626
BNL-12	0
PROCESS WELL PUMPAGE	
BNL-9	0

REMEDIATION SYSTEM PUMPAGE	
OU I SOUTH BOUNDARY	
EW-1	10643
EW-2	8198
OU III SOUTH BOUNDARY	
EW-3	4241
EW-4	4306
EW-5	3596
EW-6	0
EW-7	0.01
EW-8	0
EW-12	0
OU III HFBR	
EW-9	0
EW-10	0
EW-11	2438
EW-16	7338
OU III CARBON TETRACHLORIDE	
EW-13	0
EW-14	0
EW-15	0
OU III MIDDLE ROAD	
RW-1	2959
RW-2	8175
RW-3	17
RW-4	0
RW-5	0
RW-6	0
OU III INDUSTRIAL PARK	
UVB-1	0
UVB-2	3122
UVB-3	0
UVB-4	0
UVB-5	2554
UVB-6	1216
UVB-7	5
OU III INDUSTRIAL PARK EAST	
EWI-1	0
EWI-2	0

OU III BUILDING 96	
RTW-1	920
RTW-2	805
RTW-3	805
RTW-4	805
OU III WESTERN SOUTH BOUNDARY	
WSB-1	4698
WSB-2	3972
OU III CHEM HOLES SR-90	
SR-90 EW-1	118
SR-90 EW-2	138
SR-90 EW-3	138
OU III BGRR/WCF SR-90 TREATMENT	
SR-1	163
SR-2	223
SR-3	50
SR-4	175
SR-5	148
OU III LIPA	
EW-1L	0
EW-2L	2235
EW-3L	0.02
EW-4L	2236
OU III AIRPORT	
RTW-1A	1722
RTW-2A	0
RTW-3A	0
RTW-4A	1045
RTW-5A	0
RW-6A	2582
OU III NORTH STREET	
NS-1	9865
NS-2	9129
OU III NORTH STREET EAST	
NSE-1	6665
NSE-2	1987
OU VI EDB	
EW-1E	7320
EW-2E	7194

LEGEND

122-18 / 35.53	BNL MONITORING WELL / PIEZOMETER POTENTIOMETRIC SURFACE ELEVATION, IN FEET ABOVE MEAN SEA LEVEL
37	POTENTIOMETRIC SURFACE CONTOUR ELEVATION, IN FEET ABOVE MEAN SEA LEVEL (DASHED WHERE INFERRED)
32	BNL GRID NUMBER
EW-12	BNL REMEDIATION WELL
BNL-12	BNL SUPPLY / PROCESS WELL
S-47226	USGS MONITORING WELL / PIEZOMETER
800-19	SCWA SUPPLY WELL

BROOKHAVEN NATIONAL LABORATORY
ENVIRONMENTAL PROTECTION DIVISION

TITLE:
WATER-TABLE CONTOURS OF THE SHALLOW GLACIAL ZONE JUNE 22–26, 2009
2009 BNL GROUNDWATER STATUS REPORT

DWN:	VS: HS.:	DATE:	PROJECT NO.:
AJZ	–	06/14/10	–
CHKD: JEB	APPD: WRD	REV.: –	NOTES: –
FIGURE NO.: 2–2			

\\OERNT\GIS\GW_PROJECTS\GW_CONTOURS\2009\SG GW 2nd Qtr 040510.DWG