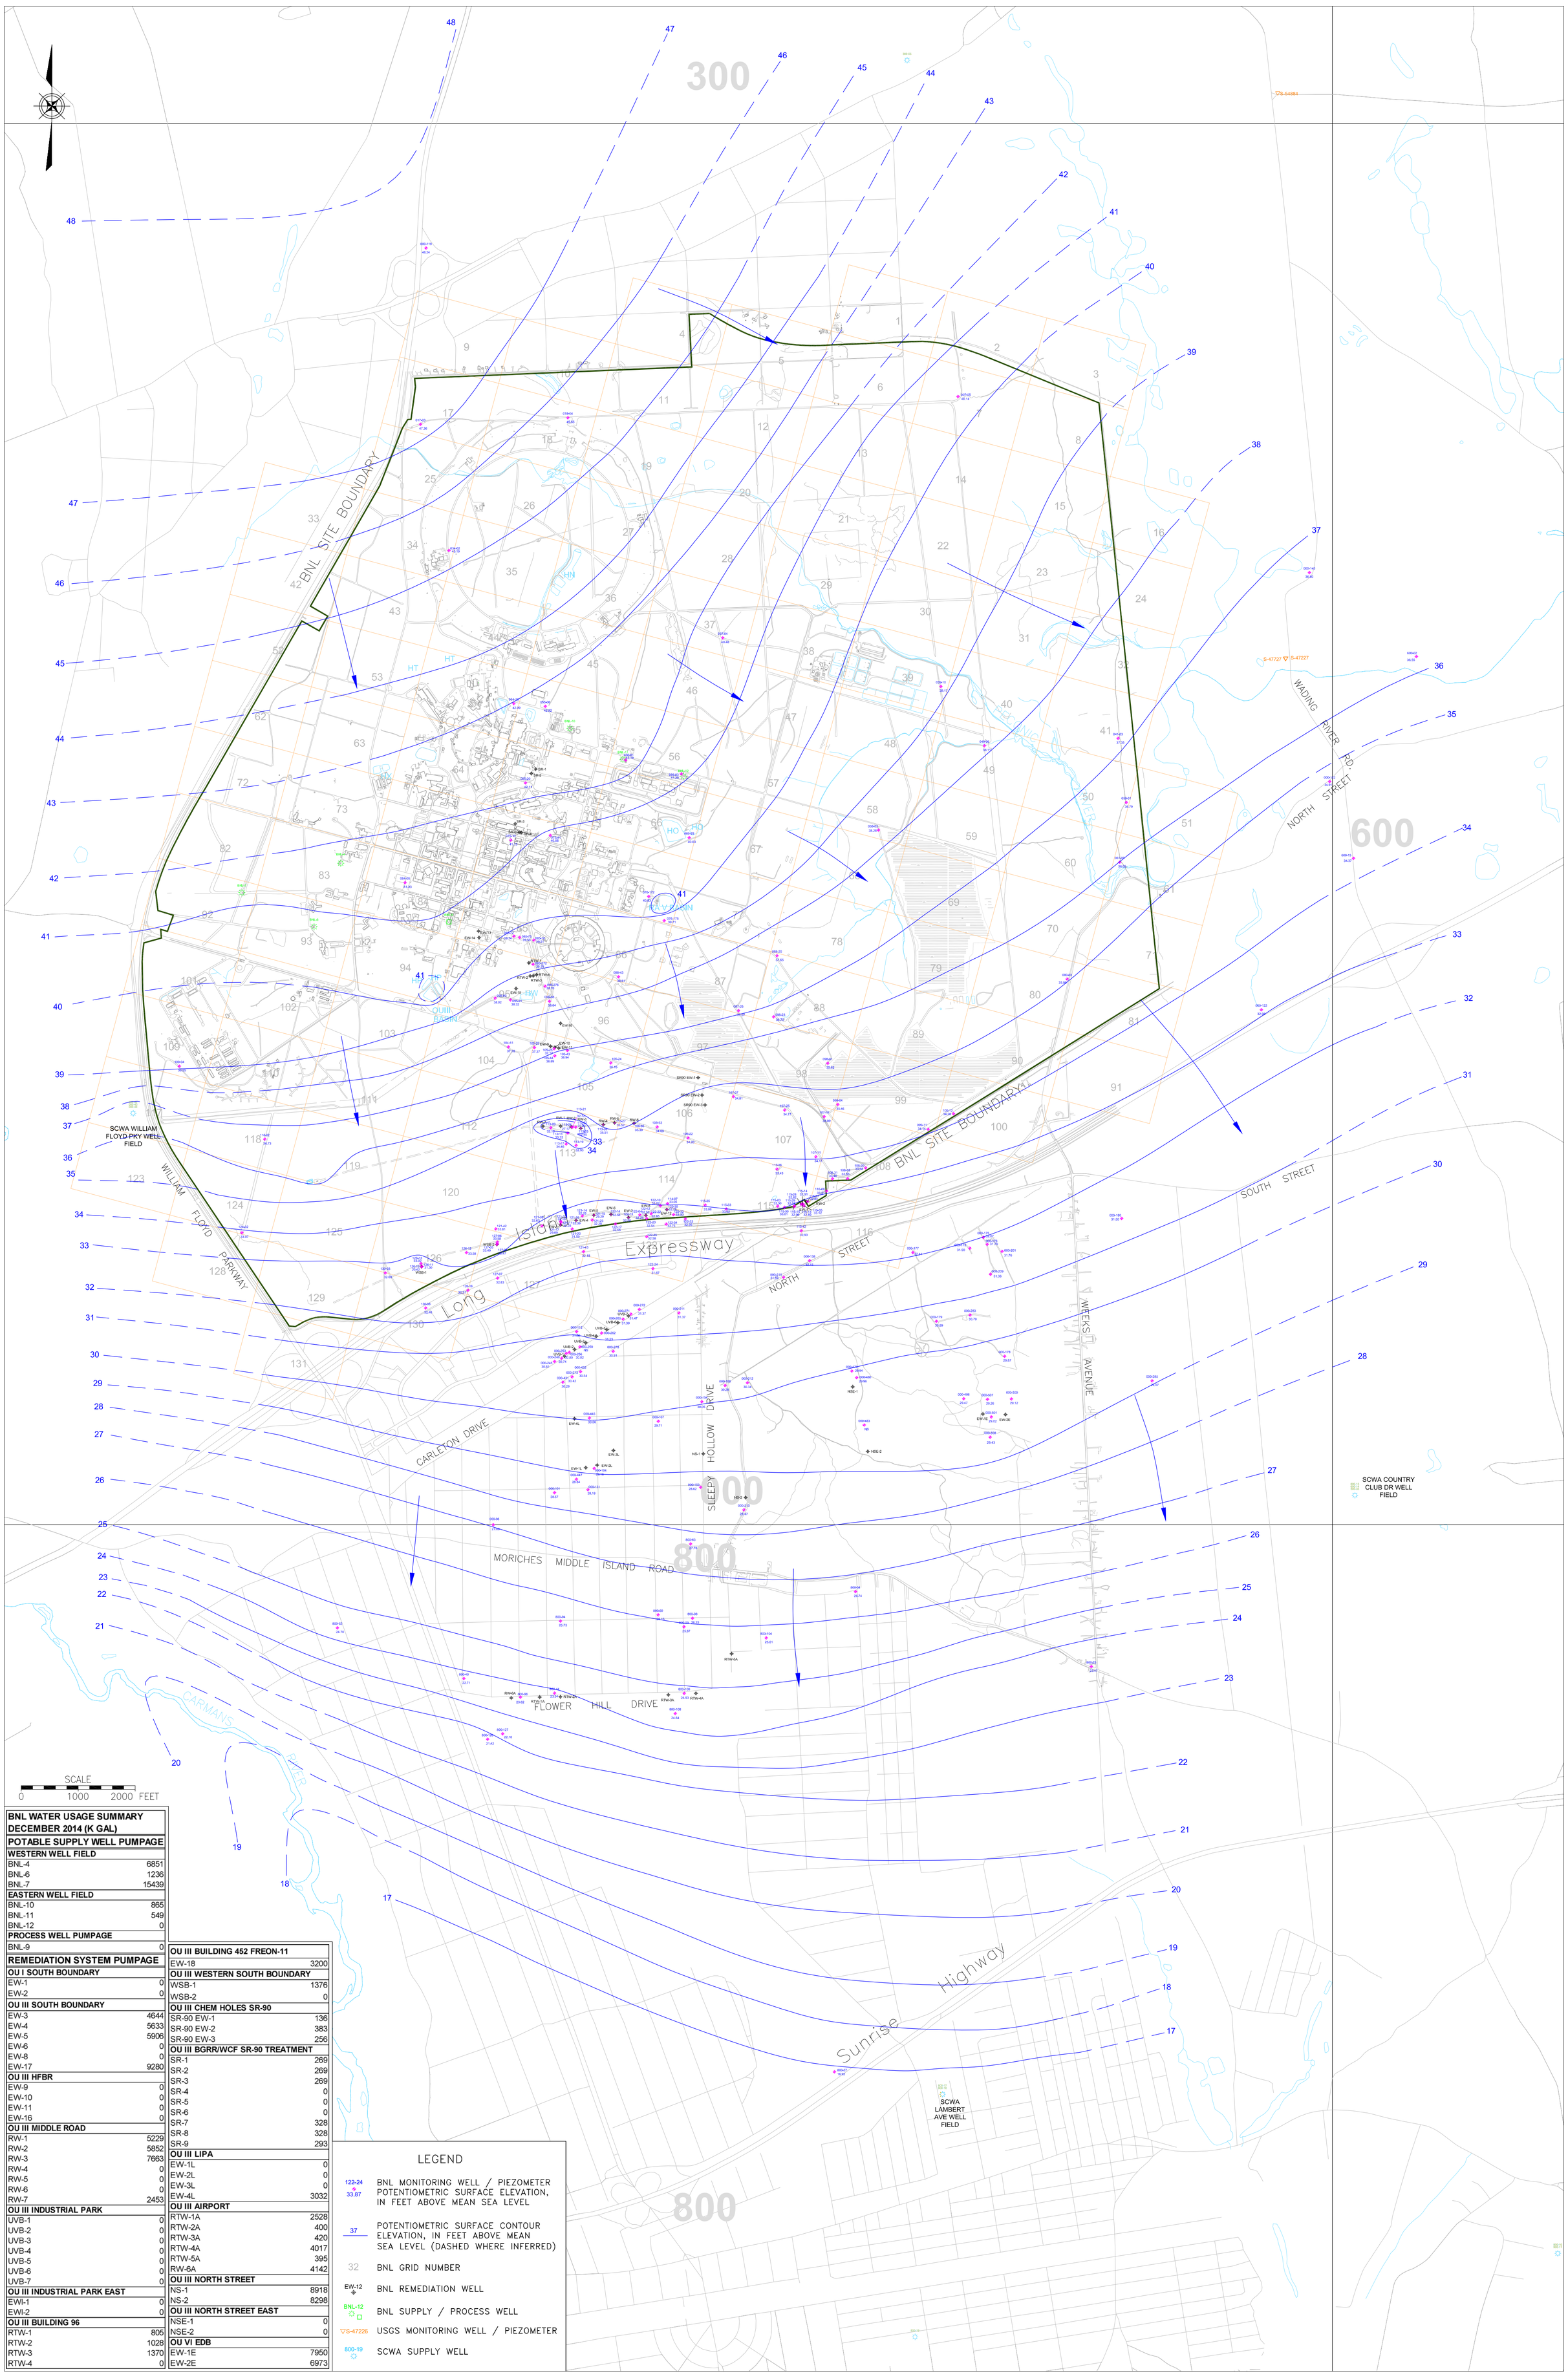

BNL WATER USAGE SUMMARY DECEMBER 2014 (K GAL)	
POTABLE SUPPLY WELL PUMPAGE	
WESTERN WELL FIELD	
BNL-4	6851
BNL-6	1236
BNL-7	15439
EASTERN WELL FIELD	
BNL-10	865
BNL-11	549
BNL-12	0
PROCESS WELL PUMPAGE	
BNL-9	0
REMEDIATION SYSTEM PUMPAGE	
OU I SOUTH BOUNDARY	
EW-1	0
EW-2	0
OU III SOUTH BOUNDARY	
EW-3	4644
EW-4	5633
EW-5	5906
EW-6	0
EW-8	0
EW-17	9280
OU III HFBR	
EW-9	0
EW-10	0
EW-11	0
EW-16	0
OU III MIDDLE ROAD	
RW-1	5229
RW-2	5852
RW-3	7663
RW-4	0
RW-5	0
RW-6	0
RW-7	2453
OU III INDUSTRIAL PARK	
UVB-1	0
UVB-2	0
UVB-3	0
UVB-4	0
UVB-5	0
UVB-6	0
UVB-7	0
OU III INDUSTRIAL PARK EAST	
EWI-1	0
EWI-2	0
OU III BUILDING 96	
RTW-1	805
RTW-2	1028
RTW-3	1370
RTW-4	0

OU III BUILDING 452 FREON-11	
EW-18	3200
OU III WESTERN SOUTH BOUNDARY	
WSB-1	1376
WSB-2	0
OU III CHEM HOLES SR-90	
SR-90 EW-1	136
SR-90 EW-2	383
SR-90 EW-3	256
OU III BGRR/WCF SR-90 TREATMENT	
SR-1	269
SR-2	269
SR-3	269
SR-4	0
SR-5	0
SR-6	0
SR-7	328
SR-8	328
SR-9	293
OU III LIPA	
EW-1L	0
EW-2L	0
EW-3L	0
EW-4L	3032
OU III AIRPORT	
RTW-1A	2528
RTW-2A	400
RTW-3A	420
RTW-4A	4017
RTW-5A	395
RW-6A	4142
OU III NORTH STREET	
NS-1	8918
NS-2	8298
OU III NORTH STREET EAST	
NSE-1	0
NSE-2	0
OU VI EDB	
EW-1E	7950
EW-2E	6973

LEGEND

122-24 / 33.87	BNL MONITORING WELL / PIEZOMETER POTENTIOMETRIC SURFACE ELEVATION, IN FEET ABOVE MEAN SEA LEVEL
37	POTENTIOMETRIC SURFACE CONTOUR ELEVATION, IN FEET ABOVE MEAN SEA LEVEL (DASHED WHERE INFERRED)
32	BNL GRID NUMBER
EW-12	BNL REMEDIATION WELL
BNL-12	BNL SUPPLY / PROCESS WELL
S-47226	USGS MONITORING WELL / PIEZOMETER
800-19	SCWA SUPPLY WELL

P:\2011\BNLab\11-02 LTRA\Task 29 2014 Annual GW Report\Final\Figures\Acad\Fig_2-03_061215.dwg

BROOKHAVEN NATIONAL LABORATORY
ENVIRONMENTAL PROTECTION DIVISION

TITLE: POTENTIOMETRIC SURFACE CONTOURS OF THE DEEP GLACIAL ZONE DECEMBER 1–5, 2014
2014 BNL GROUNDWATER STATUS REPORT

DWN:	VS: HS.:	DATE:	PROJECT NO.:
AJZ	–	06/12/15	–
CHKD:	APPD:	REV.:	NOTES:
JEB	WRD	–	–
FIGURE NO.:		2–3	