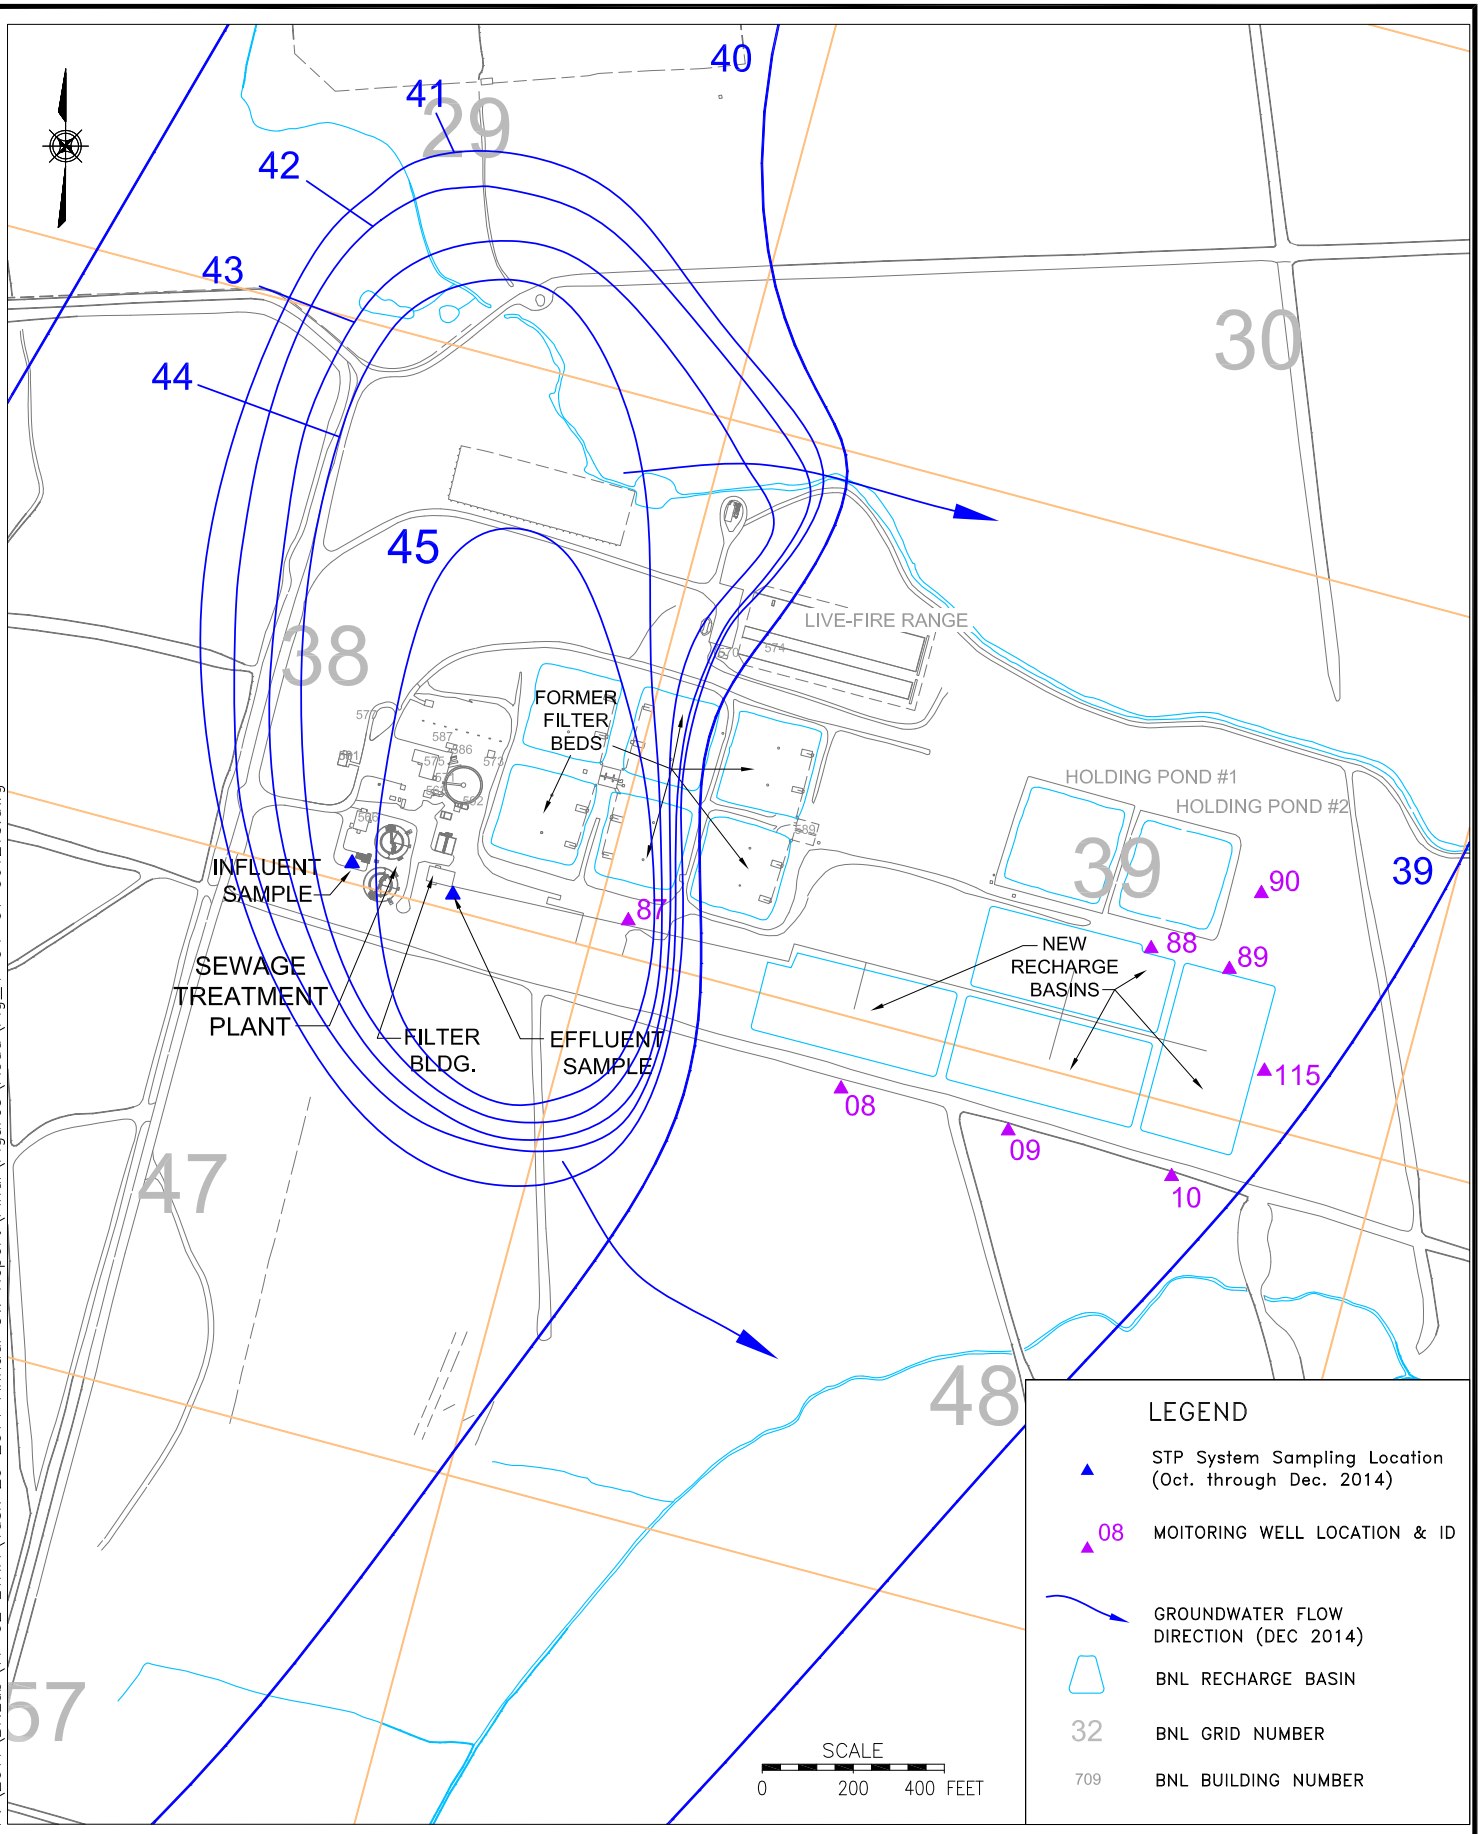

P:\2011\BNLab\11-02 LTRA\Task 29 2014 Annual GW Report\Final\Figures\Acad\Fig_4-04-01 061215.dwg

BROOKHAVEN NATIONAL LABORATORY

ENVIRONMENTAL PROTECTION DIVISION

TITLE:

SEWAGE TREATMENT PLANT SYSTEM SAMPLING AND MONITORING WELL LOCATIONS

2014 BNL GROUNDWATER STATUS REPORT

DWN:	VT: HZ.:	DATE:	PROJECT NO.:
AJZ	–	06/12/15	–
CHKD:	APPD:	REV.:	NOTES:
JEB	RFH	–	–

FIGURE NO.: 4.4–1