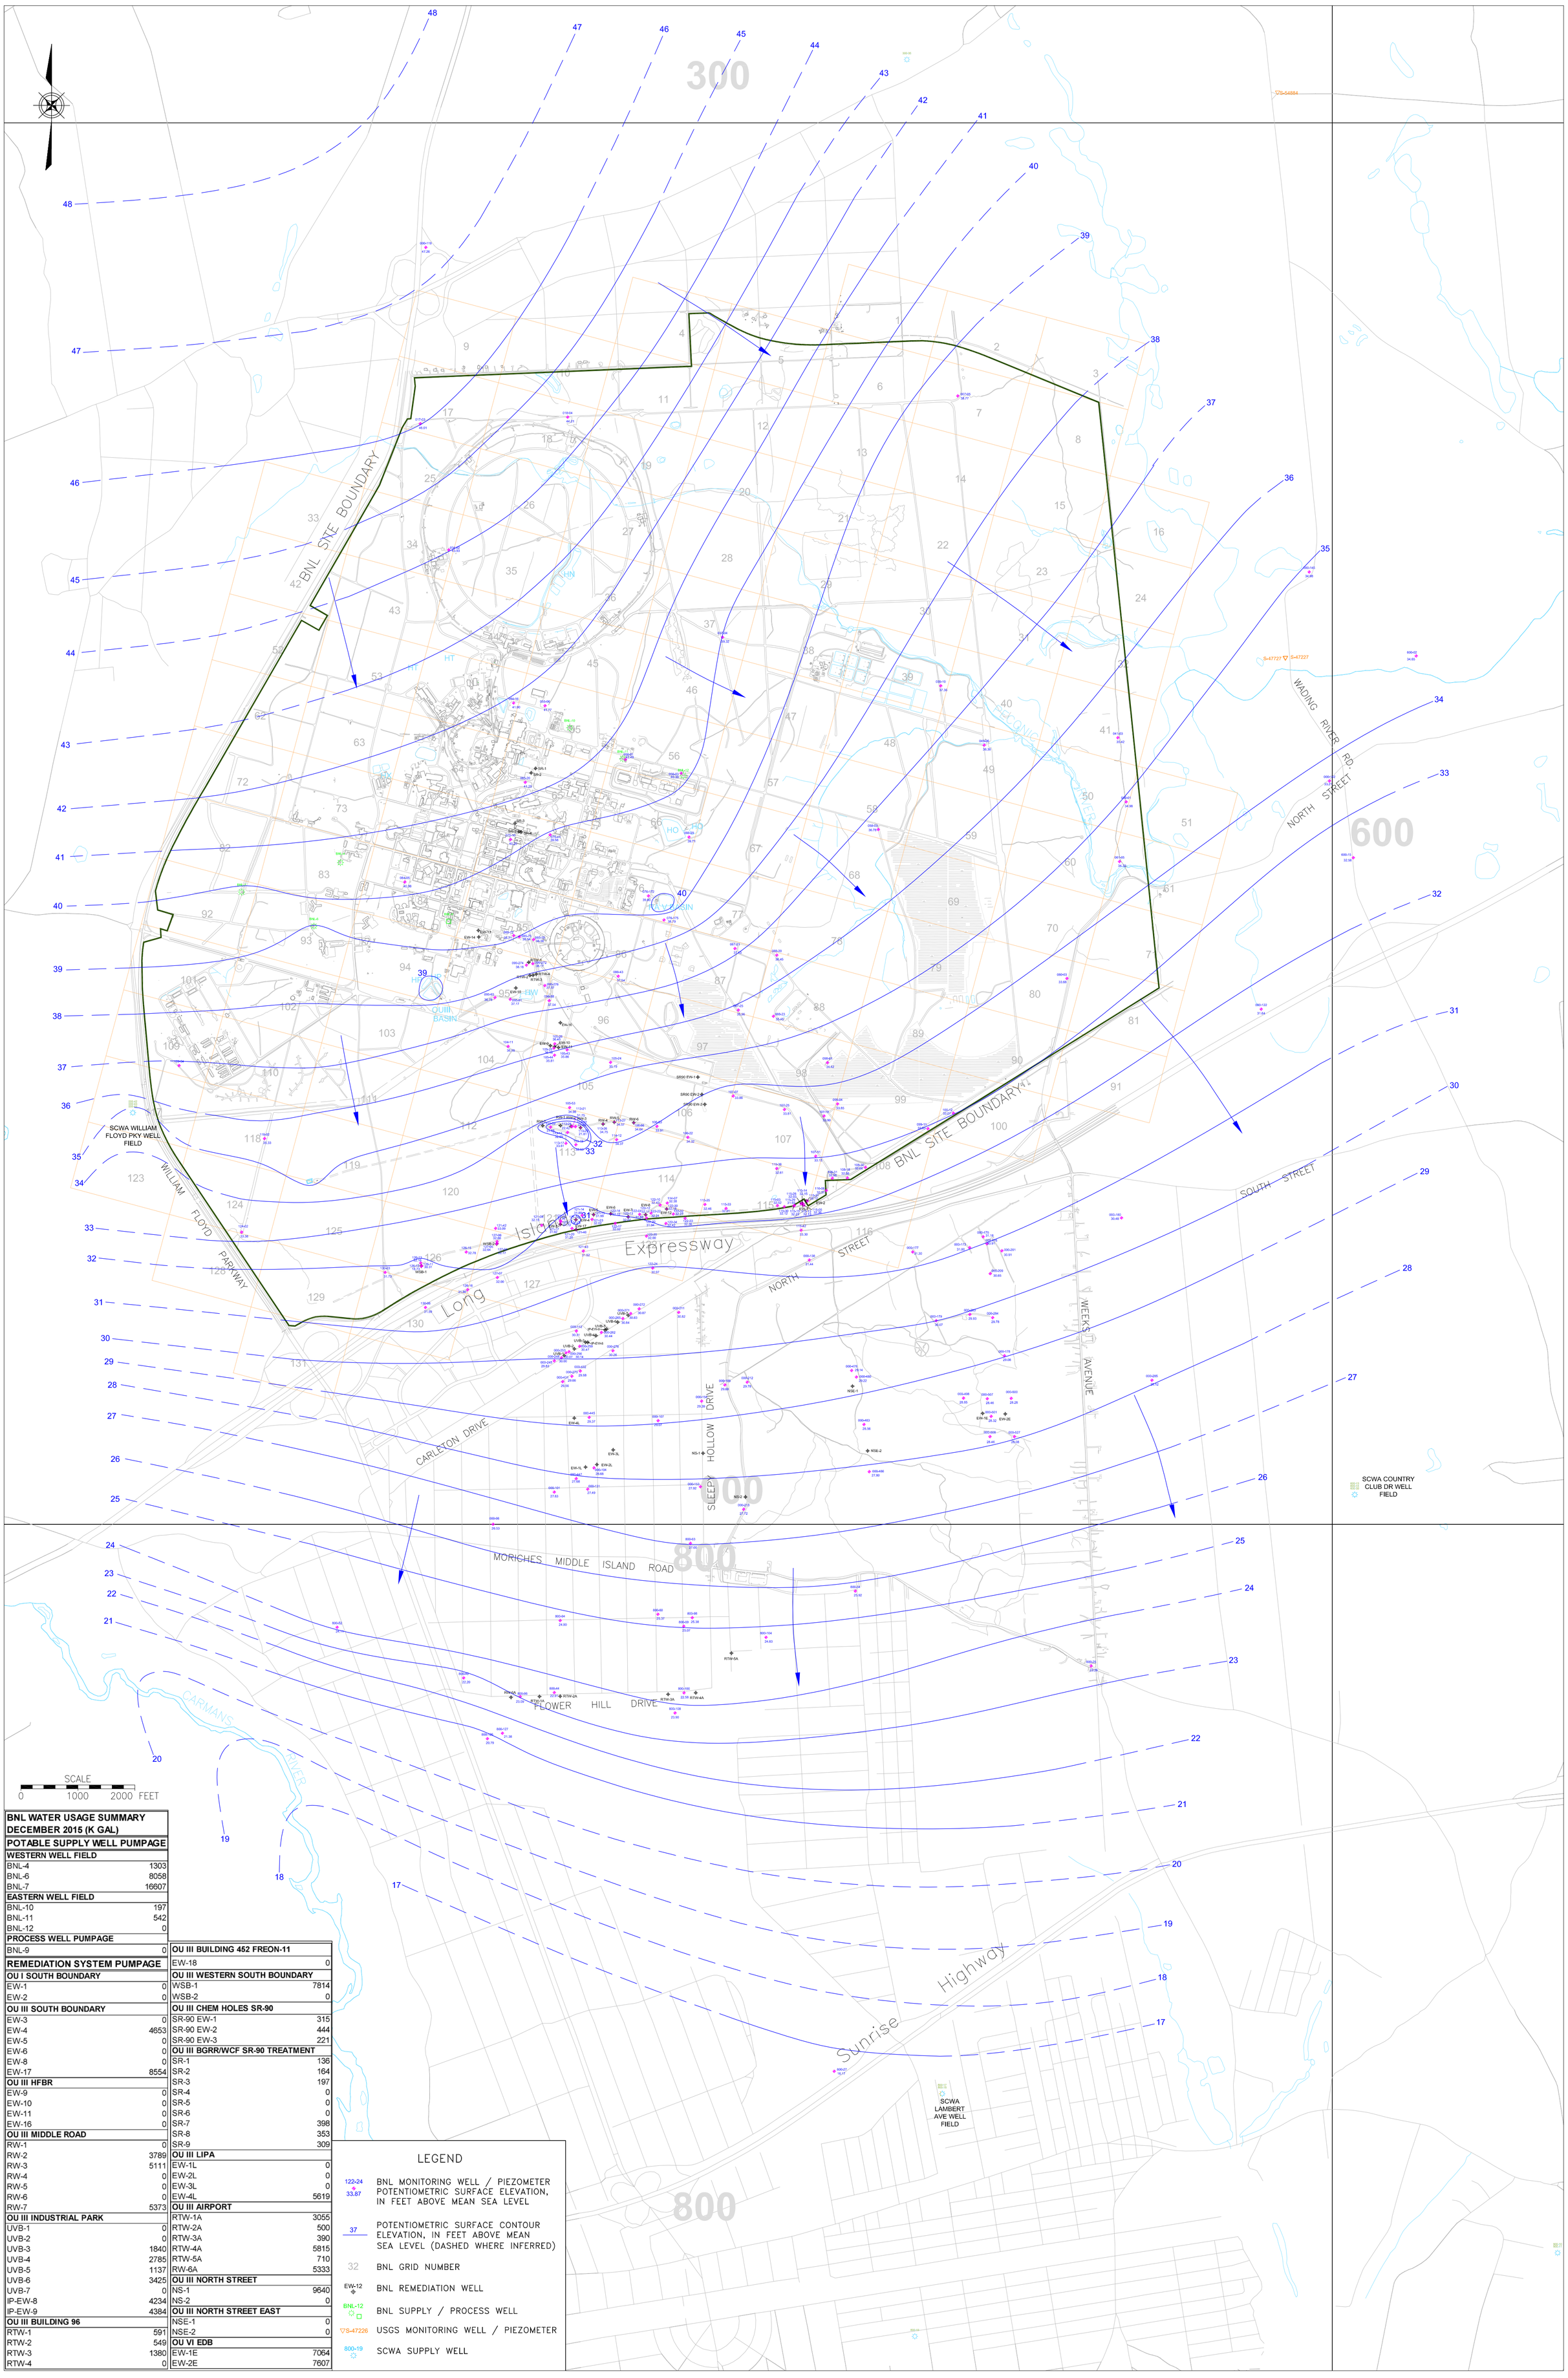

BNL WATER USAGE SUMMARY DECEMBER 2015 (K GAL)	
POTABLE SUPPLY WELL PUMPAGE	
WESTERN WELL FIELD	
BNL-4	1303
BNL-6	8058
BNL-7	16607
EASTERN WELL FIELD	
BNL-10	197
BNL-11	542
BNL-12	0
PROCESS WELL PUMPAGE	
BNL-9	0
REMEDIATION SYSTEM PUMPAGE	
OU I SOUTH BOUNDARY	
EW-1	0
EW-2	0
OU III SOUTH BOUNDARY	
EW-3	0
EW-4	4653
EW-5	0
EW-6	0
EW-8	0
EW-17	8554
OU III HFBR	
EW-9	0
EW-10	0
EW-11	0
EW-16	0
OU III MIDDLE ROAD	
RW-1	0
RW-2	3789
RW-3	5111
RW-4	0
RW-5	0
RW-6	0
RW-7	5373
OU III INDUSTRIAL PARK	
UVB-1	0
UVB-2	0
UVB-3	1840
UVB-4	2785
UVB-5	1137
UVB-6	3425
UVB-7	0
IP-EW-8	4234
IP-EW-9	4384
OU III BUILDING 96	
RTW-1	591
RTW-2	549
RTW-3	1380
RTW-4	0

OU III BUILDING 452 FREON-11	
EW-18	0
OU III WESTERN SOUTH BOUNDARY	
WSB-1	7814
WSB-2	0
OU III CHEM HOLES SR-90	
SR-90 EW-1	315
SR-90 EW-2	444
SR-90 EW-3	221
OU III BGRR/WCF SR-90 TREATMENT	
SR-1	136
SR-2	164
SR-3	197
SR-4	0
SR-5	0
SR-6	0
SR-7	398
SR-8	353
SR-9	309
OU III LIPA	
EW-1L	0
EW-2L	0
EW-3L	0
EW-4L	5619
OU III AIRPORT	
RTW-1A	3055
RTW-2A	500
RTW-3A	390
RTW-4A	5815
RTW-5A	710
RW-6A	5333
OU III NORTH STREET	
NS-1	9640
NS-2	0
OU III NORTH STREET EAST	
NSE-1	0
NSE-2	0
OU VI EDB	
EW-1E	7064
EW-2E	7607

LEGEND

- 122-24 / 33.67 — BNL MONITORING WELL / PIEZOMETER POTENTIOMETRIC SURFACE ELEVATION, IN FEET ABOVE MEAN SEA LEVEL
- 37 — POTENTIOMETRIC SURFACE CONTOUR ELEVATION, IN FEET ABOVE MEAN SEA LEVEL (DASHED WHERE INFERRED)
- 32 — BNL GRID NUMBER
- EW-12 — BNL REMEDIATION WELL
- BNL-12 — BNL SUPPLY / PROCESS WELL
- ▽S-47226 — USGS MONITORING WELL / PIEZOMETER
- 800-19 — SCWA SUPPLY WELL

P:\2011\BNLab\11-02 LTRA\Task 3B 2015 Annual GW Report\FINAL\2016-06-14\Figures\ACAD Figures\Fig_2-03_061416.dwg

BROOKHAVEN NATIONAL LABORATORY ENVIRONMENTAL PROTECTION DIVISION	TITLE: POTENTIOMETRIC SURFACE CONTOURS OF THE DEEP GLACIAL ZONE DECEMBER 7–11, 2015 2015 BNL GROUNDWATER STATUS REPORT	DWN: AJZ / VS:HS.: – / DATE: 06/14/16 / PROJECT NO.: DRAFT CHKD: JEB / APPD: WRD / REV.: – / NOTES: – FIGURE NO.: 2–3	